PART OF BLOCK 33, PLAT C, OGDEN CITY SURVEY
LOCATED IN SECTION 28, T.6N., R.1W., S.L.B. & M.

OGDEN BUNGALOWS SUB

IN OGDEN CITY

SCALE 1" = 60'

TAXING UNIT: 25

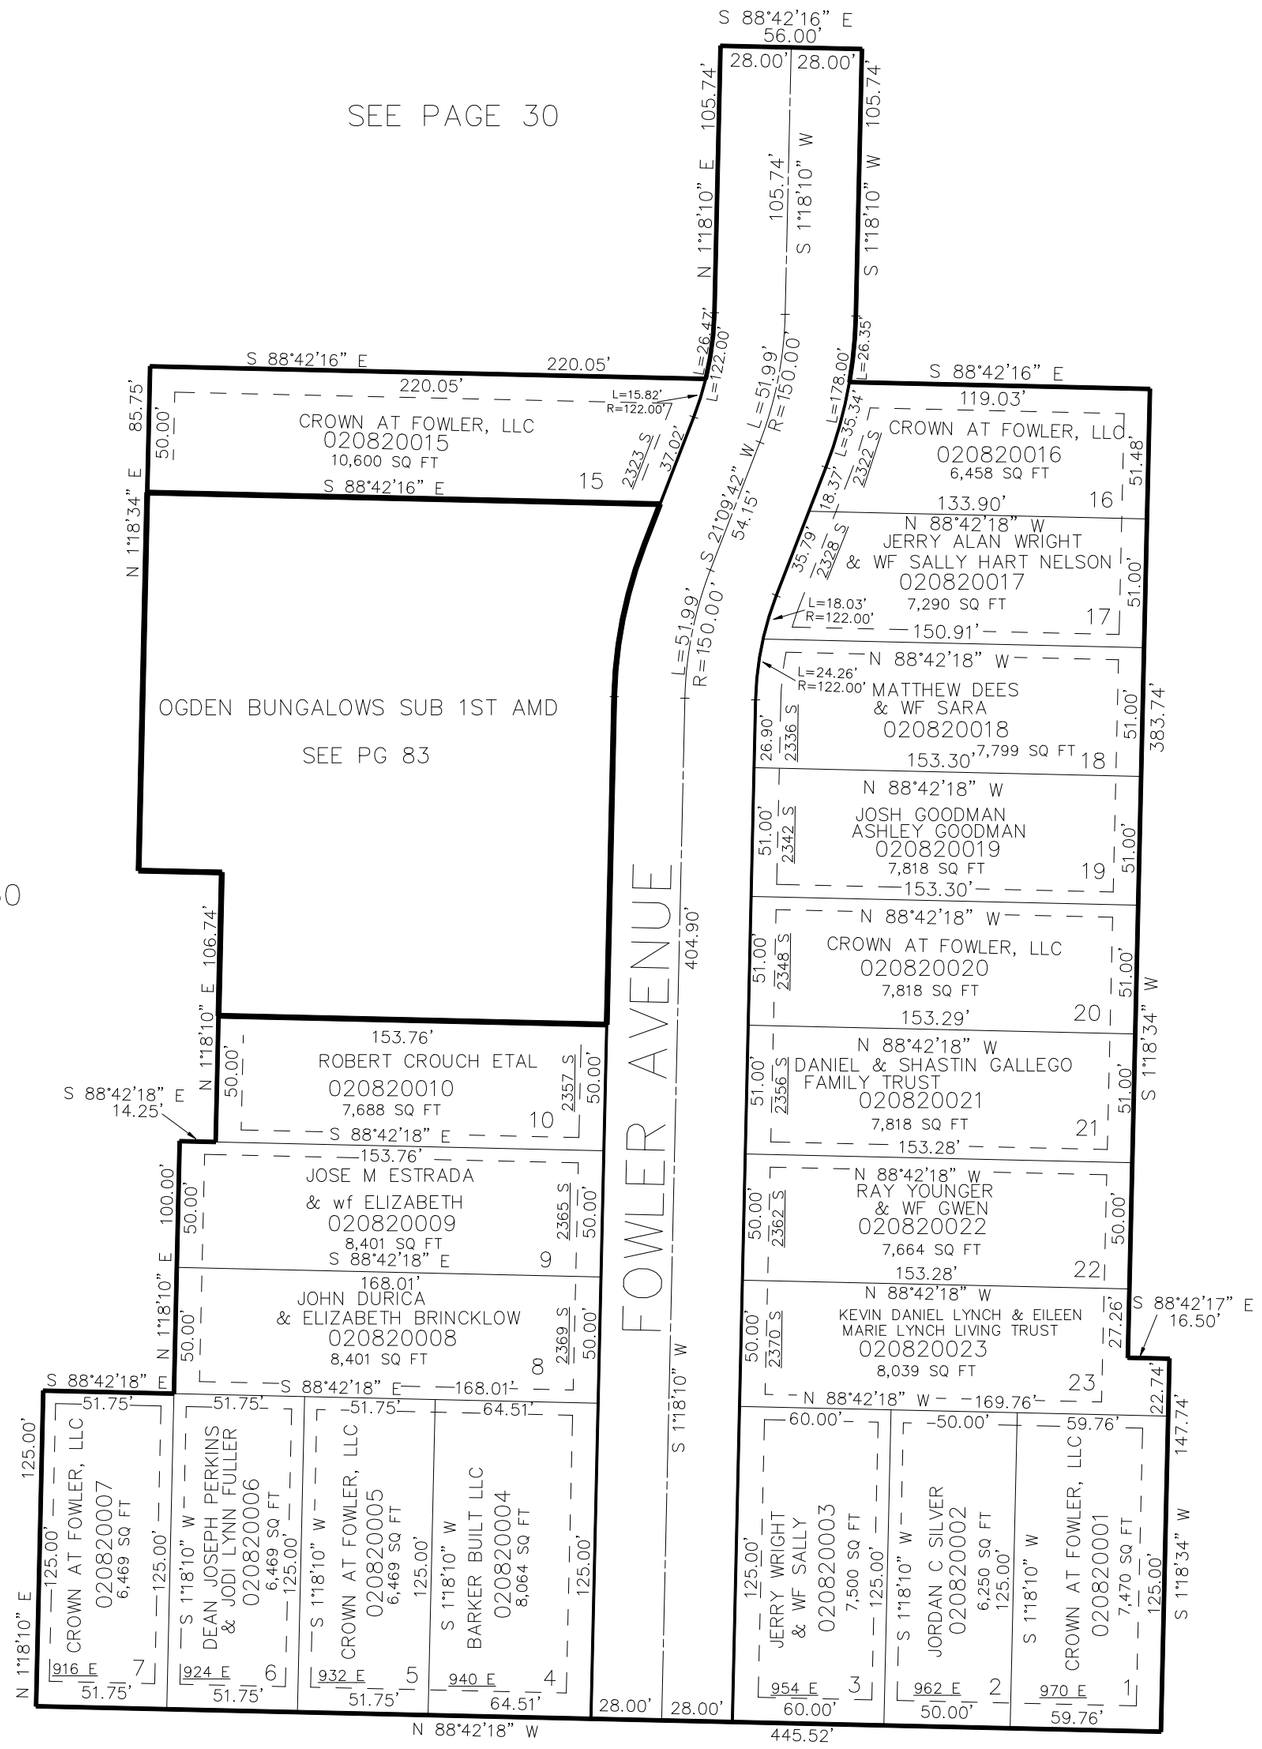

SEE PAGE 30

SEE PAGE 30

SEE PAGE 30

10' UTILITY & DRAINAGE EASEMENTS EACH SIDE OF PROPERTY LINES AS INDICATED BY DASHED LINES EXCEPT AS OTHERWISE SHOWN.

FOR COMPLETE ENG DATA SEE ORIGINAL DEDICATION PLAT IN BOOK 74, PAGE 66 OF RECORDS.

FOR TAX PURPOSES ONLY

JS SEPT-2013