PART OF THE S.E. 1/4, SEC. 4, T.5N., R.1W., S.L.B. & M.

AMENDED PLAT OF

MONTE VISTA SUBDIVISION

BLOCKS 7 & 8

IN OGDEN CITY

SCALE 1" = 60'

TAXING UNIT: 25

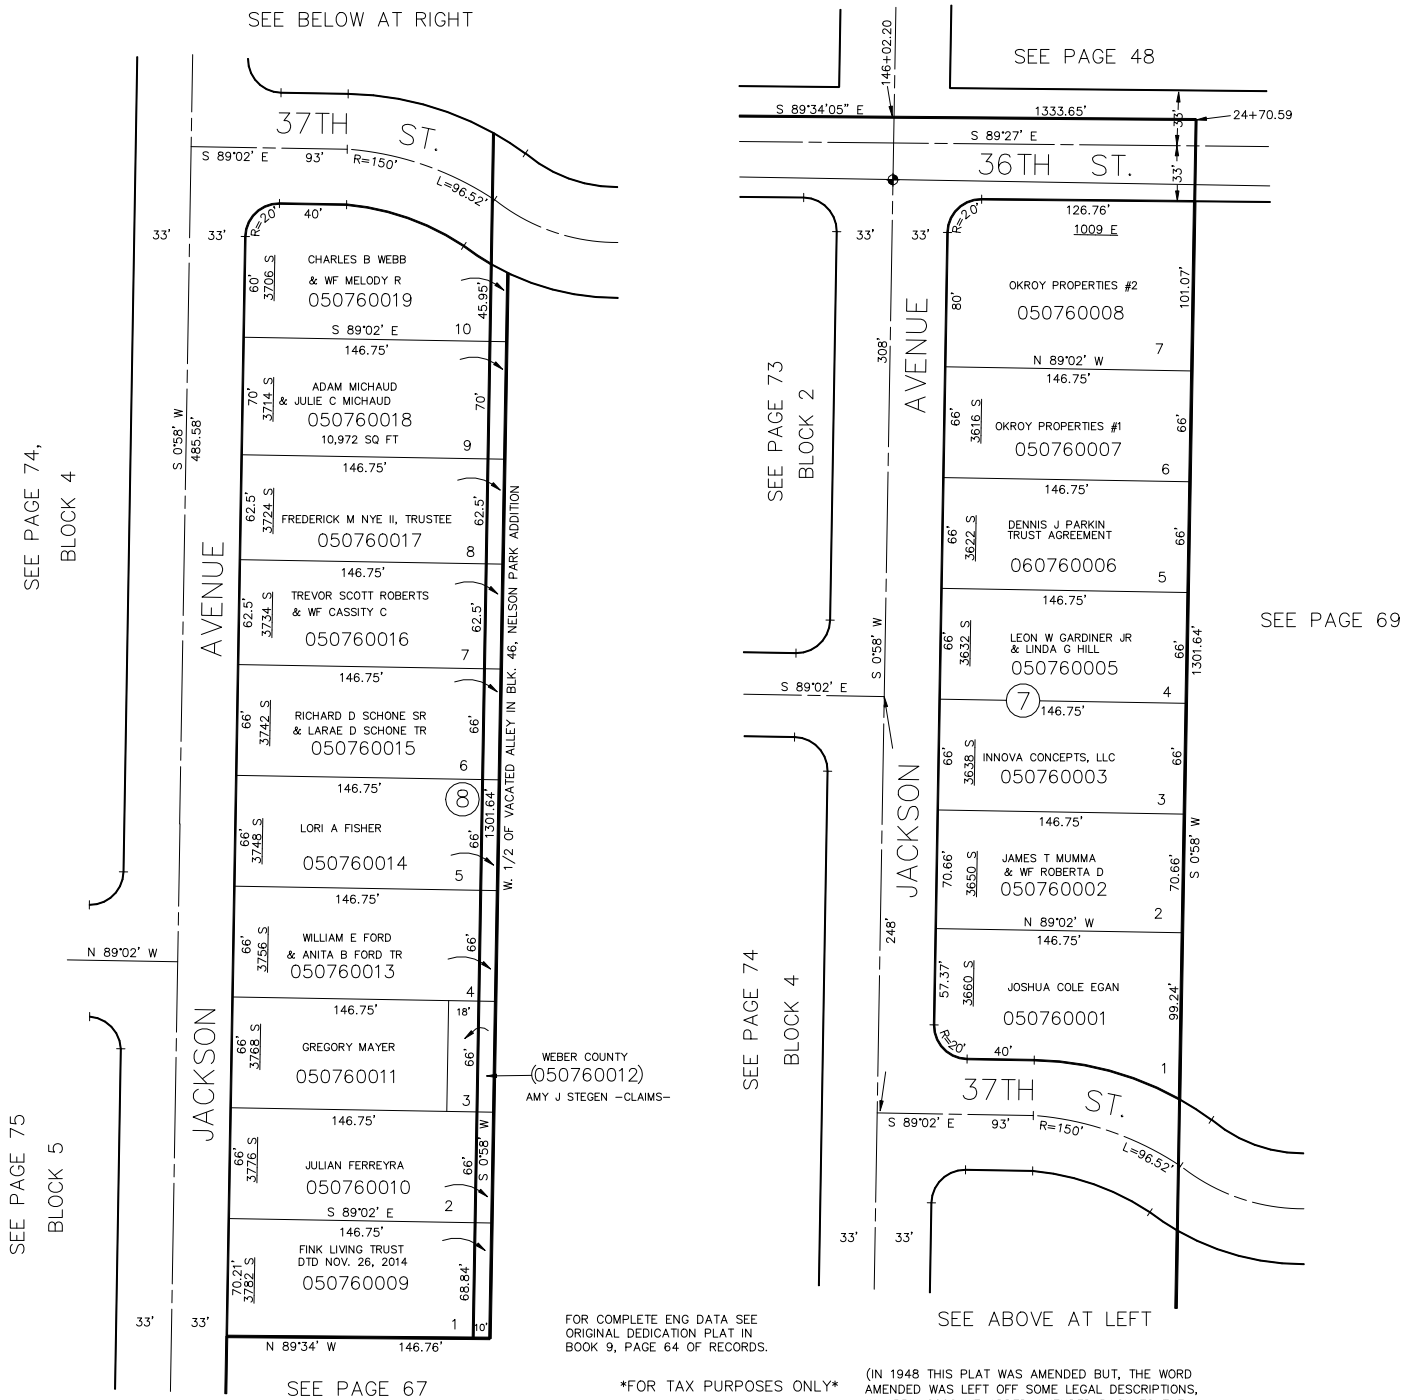

FOR COMPLETE ENG DATA SEE ORIGINAL DEDICATION PLAT IN BOOK 9, PAGE 64 OF RECORDS.

FOR TAX PURPOSES ONLY

(IN 1948 THIS PLAT WAS AMENDED BUT, THE WORD AMENDED WAS LEFT OFF SOME LEGAL DESCRIPTIONS, IN APRIL 2002 WE ADDED AMENDED BACK TO THE LEGAL DESCRIPTIONS)

L.D.F. 4–91