PART OF THE N.E. 1/4, SEC. 9, T.5N., R.1W., S.L.B. & M.

COUNTRY HILLS MANOR CONDOMINIUM PHASE NO. 1

IN OGDEN CITY

TAXING UNIT: 25

SCALE 1" = 40'

SEE BK 5, PAGE 31

SEE BK 5, PAGE 87

SEE PAGE 124

SEE PAGE 80

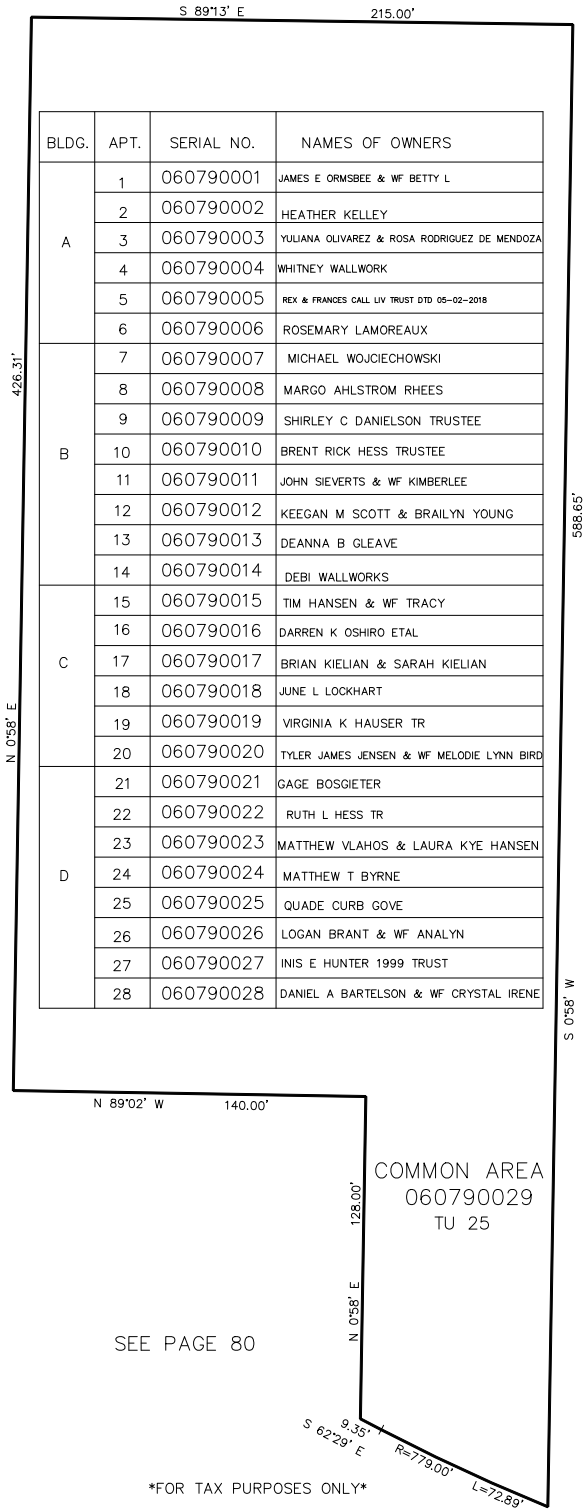

BLDG.	APT.	SERIAL NO.	NAMES OF OWNERS
A	1	060790001	JAMES E ORMSBEE & WF BETTY L
	2	060790002	HEATHER KELLEY
	3	060790003	YULIANA OLIVAREZ & ROSA RODRIGUEZ DE MENDOZA
	4	060790004	WHITNEY WALLWORK
	5	060790005	REX & FRANCES CALL LIV TRUST DTD 05-02-2018
	6	060790006	ROSEMARY LAMOREAUX
B	7	060790007	MICHAEL WOJCIECHOWSKI
	8	060790008	MARGO AHLSTROM RHEES
	9	060790009	SHIRLEY C DANIELSON TRUSTEE
	10	060790010	BRENT RICK HESS TRUSTEE
	11	060790011	JOHN SIEVERTS & WF KIMBERLEE
	12	060790012	KEEGAN M SCOTT & BRAILYN YOUNG
	13	060790013	DEANNA B GLEAVE
	14	060790014	DEBI WALLWORKS
C	15	060790015	TIM HANSEN & WF TRACY
	16	060790016	DARREN K OSHIRO ETAL
	17	060790017	BRIAN KIELIAN & SARAH KIELIAN
	18	060790018	JUNE L LOCKHART
	19	060790019	VIRGINIA K HAUSER TR
	20	060790020	TYLER JAMES JENSEN & WF MELODIE LYNN BIRD
D	21	060790021	GAGE BOSGIETER
	22	060790022	RUTH L HESS TR
	23	060790023	MATTHEW VLAHOS & LAURA KYE HANSEN
	24	060790024	MATTHEW T BYRNE
	25	060790025	QUADE CURB GOVE
	26	060790026	LOGAN BRANT & WF ANALYN
	27	060790027	INIS E HUNTER 1999 TRUST
	28	060790028	DANIEL A BARTELSON & WF CRYSTAL IRENE

FOR COMPLETE ENG DATA SEE ORIGINAL DEDICATION PLAT IN BOOK 15, PAGE 42 OF RECORDS.

FOR TAX PURPOSES ONLY