A PART OF THE EAST 1/2 OF SECTION 10, T.5N., R.1W., S.L.B. & M.

QUAIL RIDGE ESTATES NO. 1

IN OGDEN CITY

TAXING UNIT: 25

SCALE 1"=50'

SEE PAGE 181

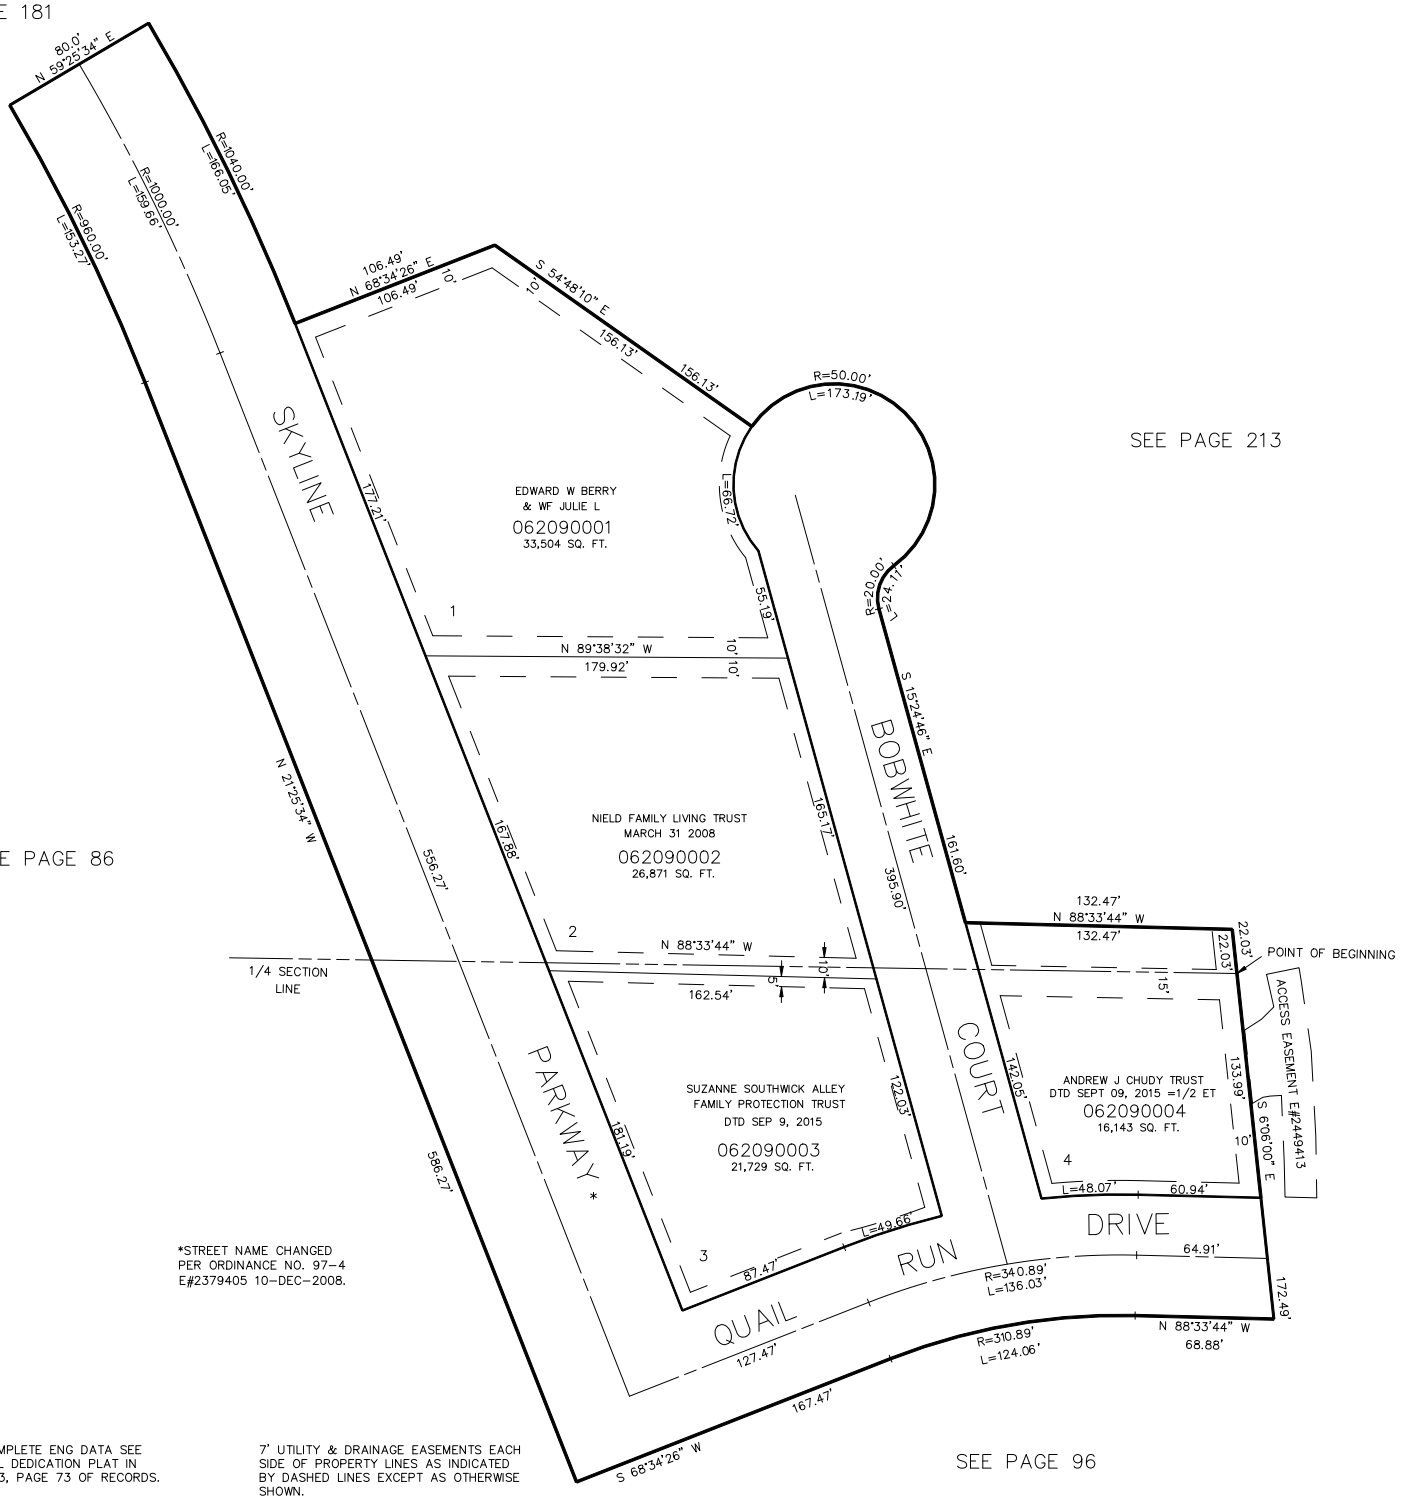

SEE PAGE 213

SEE PAGE 86

*STREET NAME CHANGED
PER ORDINANCE NO. 97-4
E#2379405 10-DEC-2008.

SEE PAGE 96

FOR COMPLETE ENG DATA SEE
ORIGINAL DEDICATION PLAT IN
BOOK 33, PAGE 73 OF RECORDS.

7' UTILITY & DRAINAGE EASEMENTS EACH
SIDE OF PROPERTY LINES AS INDICATED
BY DASHED LINES EXCEPT AS OTHERWISE
SHOWN.

FOR TAX PURPOSES ONLY

LHK 12-91