PART OF N.E. 1/4 SEC. 22 T.5N., R.1W., S.L.B. & M.

THE MEADOWS EAST PHASE 5-3

A CONDOMINIUM

IN SOUTH OGDEN CITY

SURVEY PLAT BOOK 21 OF DEDICATION PLATS, PAGE 17

TAXING UNIT: 27

SCALE 1"=30'

SEE PAGE 250

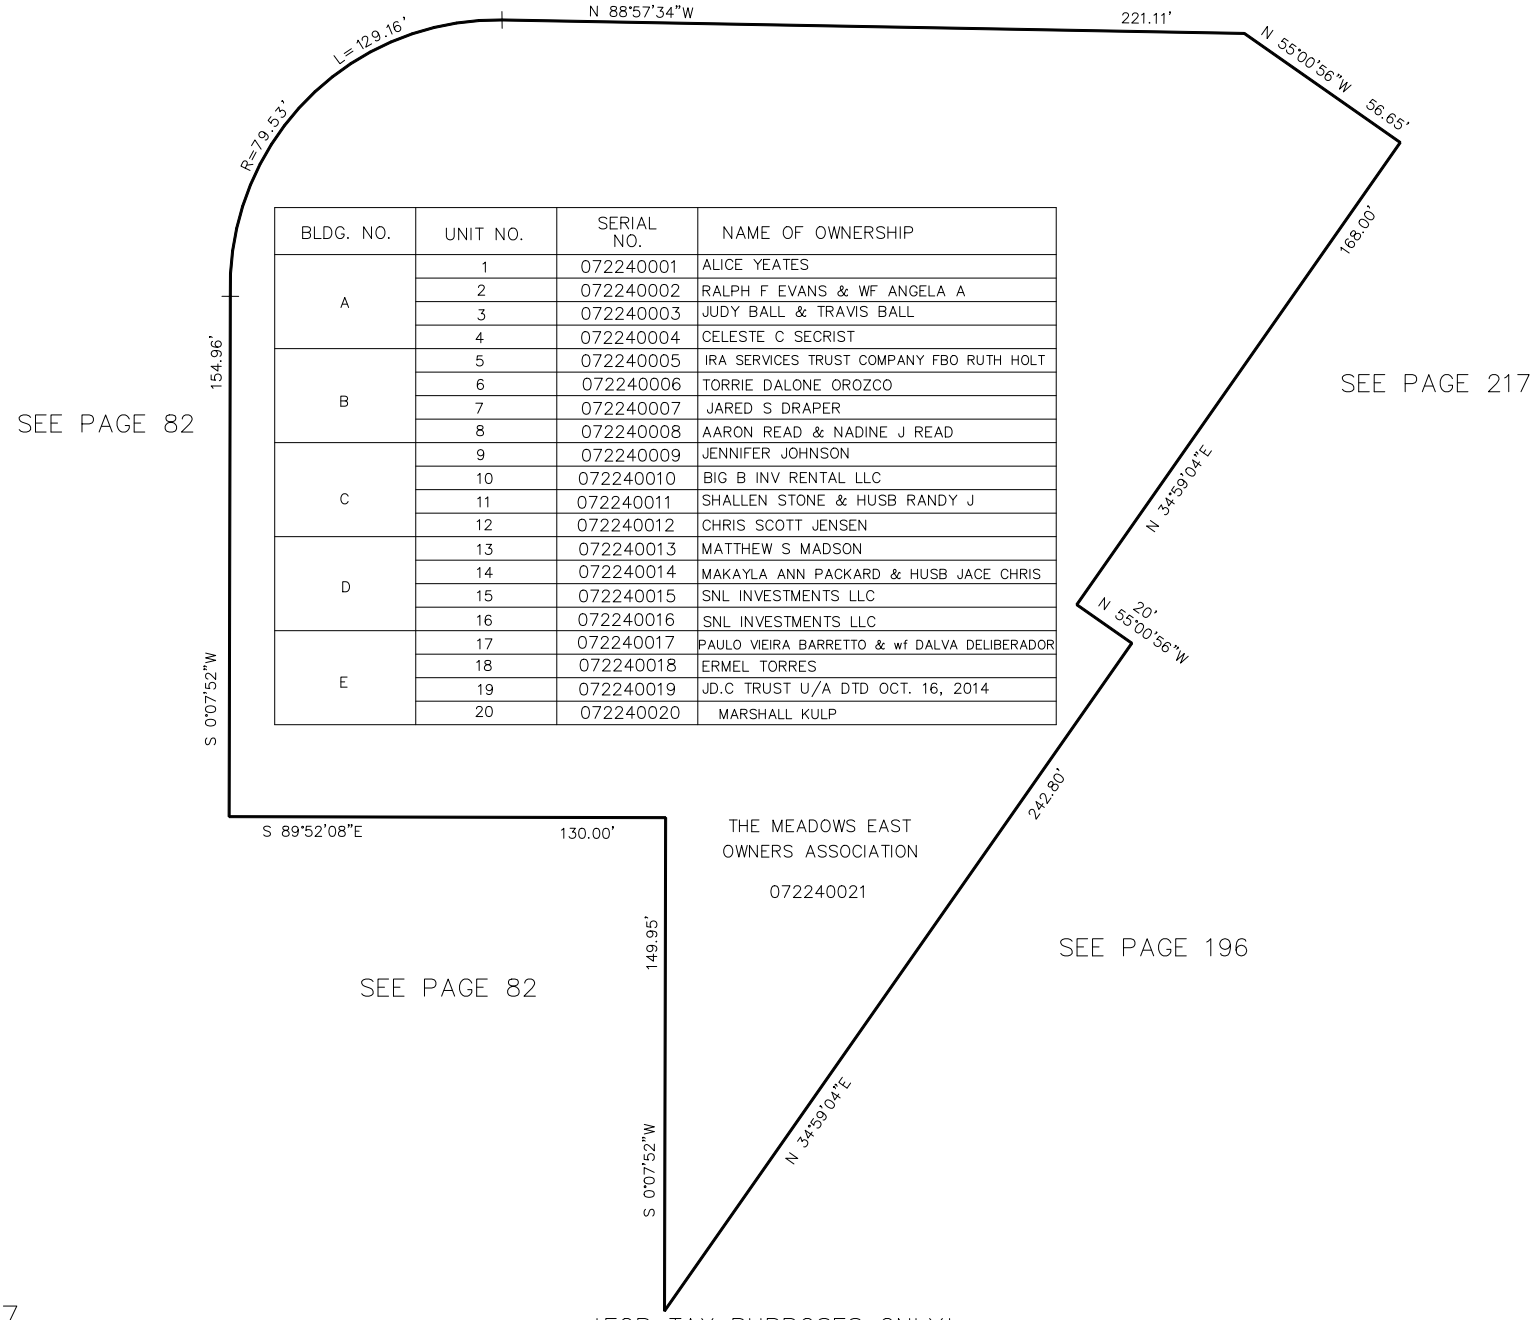

BLDG. NO.	UNIT NO.	SERIAL NO.	NAME OF OWNERSHIP
A	1	072240001	ALICE YEATES
	2	072240002	RALPH F EVANS & WF ANGELA A
	3	072240003	JUDY BALL & TRAVIS BALL
	4	072240004	CELESTE C SECRIST
B	5	072240005	IRA SERVICES TRUST COMPANY FBO RUTH HOLT
	6	072240006	TORRIE DALONE OROZCO
	7	072240007	JARED S DRAPER
	8	072240008	AARON READ & NADINE J READ
C	9	072240009	JENNIFER JOHNSON
	10	072240010	BIG B INV RENTAL LLC
	11	072240011	SHALLEN STONE & HUSB RANDY J
	12	072240012	CHRIS SCOTT JENSEN
D	13	072240013	MATTHEW S MADSON
	14	072240014	MAKAYLA ANN PACKARD & HUSB JACE CHRIS
	15	072240015	SNL INVESTMENTS LLC
	16	072240016	SNL INVESTMENTS LLC
E	17	072240017	PAULO VIEIRA BARRETTO & wf DALVA DELIBERADOR
	18	072240018	ERMEL TORRES
	19	072240019	JD.C TRUST U/A DTD OCT. 16, 2014
	20	072240020	MARSHALL KULP

FOR TAX PURPOSES ONLY

KST 4-88