PART OF THE NW.1/4, OF SEC. 11, & THE NE.1/4, OF SEC. 10, T.5N., R.2W., S.L.B. & M.

WESTLAKE VILLAGE SUBDIVISION

PHASE – 4

TAXING UNIT: 41

LOTS 87–93, 112–119

IN ROY CITY

SCALE 1" = 50'

SEE PAGE 51-1

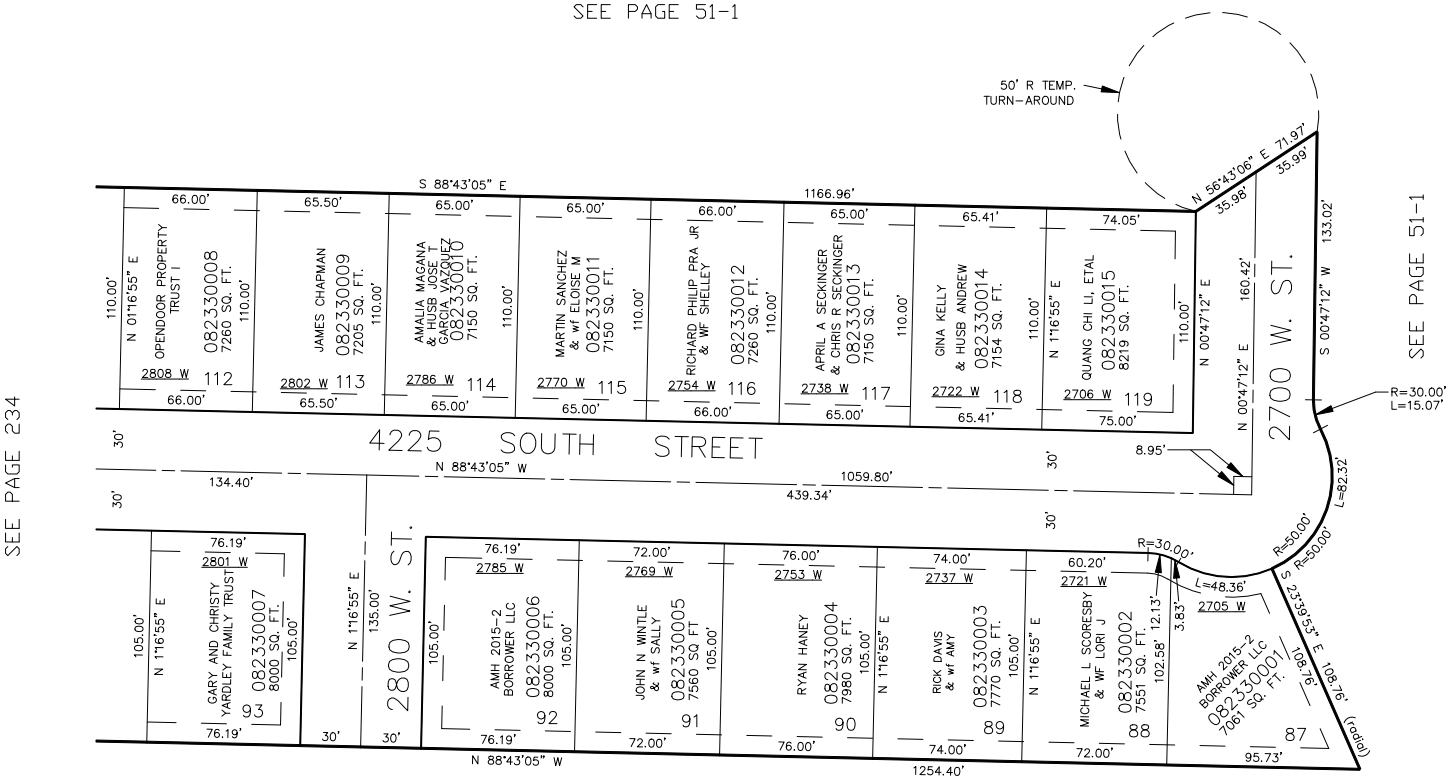

SEE PAGE 234

SEE PAGE 51-1

SEE PAGE 51-1

FOR COMPLETE ENG DATA SEE ORIGINAL DEDICATION PLAT IN BOOK 39, PAGE 9 OF RECORDS.

10' UTILITY & DRAINAGE EASEMENTS EACH SIDE OF PROPERTY LINES AS INDICATED BY DASHED LINES EXCEPT AS OTHERWISE SHOWN.

FOR TAX PURPOSES ONLY