PART OF THE SW 1/4, SEC 18, T.5N. R.2W. AND THE
SE 1/4 OF SEC. 13. T.5N., R.3W. S.L.B. & M.

PINGREE SUBDIVISION NO. 1

AMENDED PLAT LOT 1, PINGREE SUB. NO. 1
IN HOOPER CITY
SCALE 1" = 100'

TAXING UNIT: 376

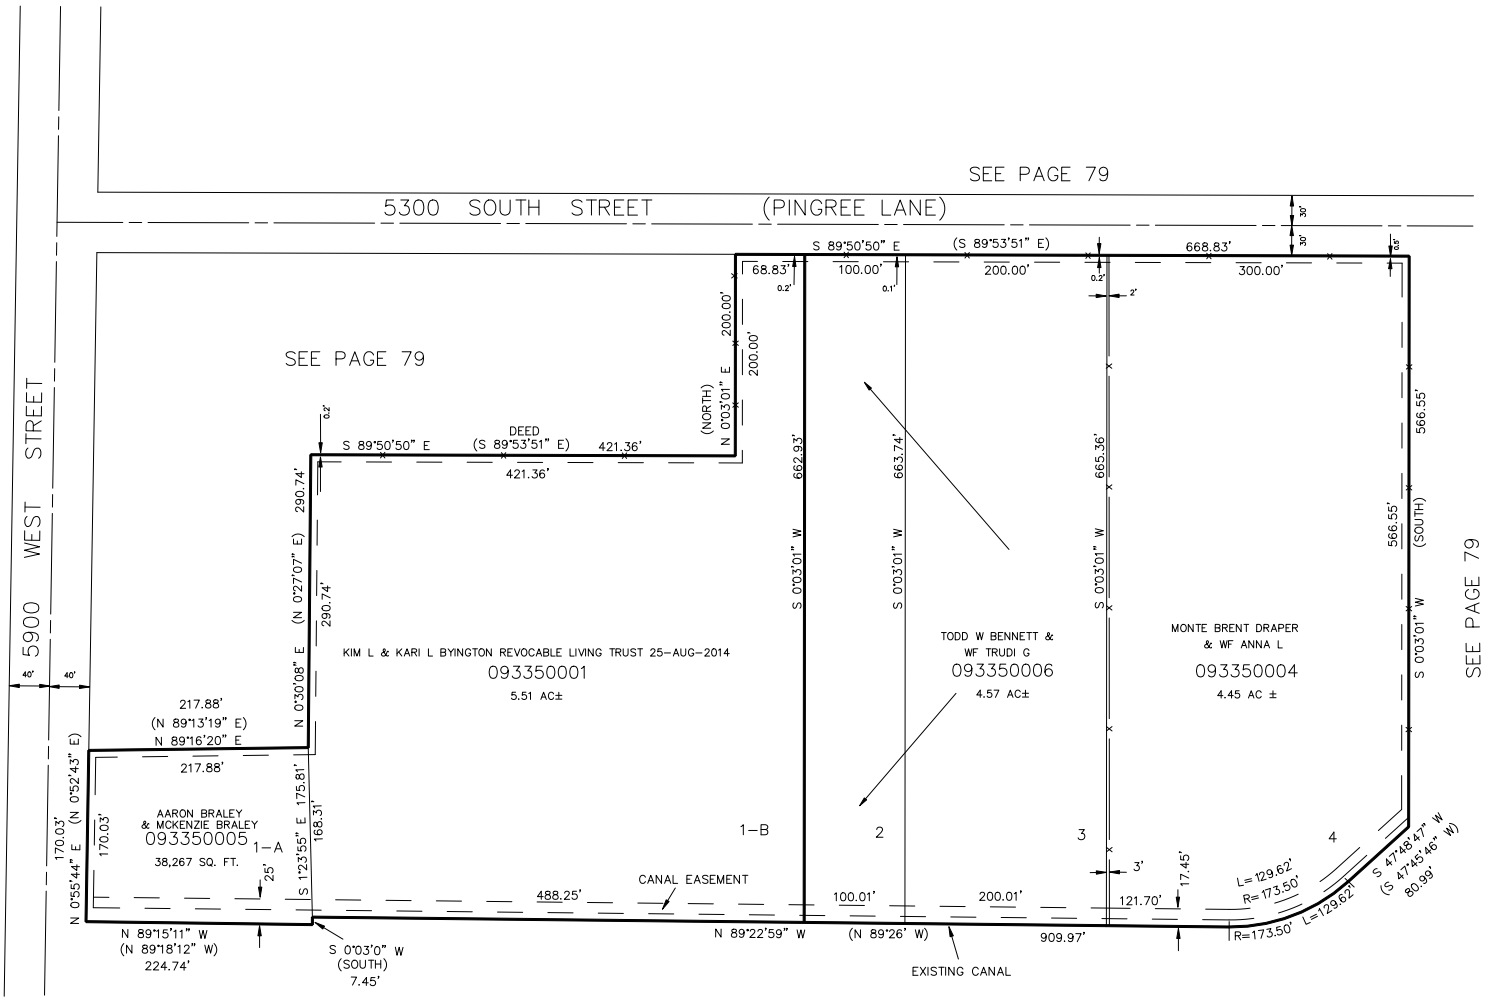

SEE PAGE 79

7' UTILITY & DRAINAGE EASEMENTS EACH SIDE OF PROPERTY LINES AS INDICATED BY DASHED LINES EXCEPT AS OTHERWISE SHOWN.

FOR COMPLETE ENG DATA SEE ORIGINAL DEDICATION PLAT IN BOOK 32, PAGE 9 AND AMENDED PLAT LOT 1, BOOK 38, PAGE 12 OF RECORDS.

FOR TAX PURPOSES ONLY

KST 11-89