PART OF N.E. 1/4 OF SECTION 36, T.6N., R.2W., S.L.B. & M.

OGDEN COMMERCIAL & INDUSTRIAL PARK–PLAT "A"

LOTS 1–4, 11–15

TAXING UNIT: 25

IN OGDEN CITY
SCALE 1" = 100'

SEE PAGE 67

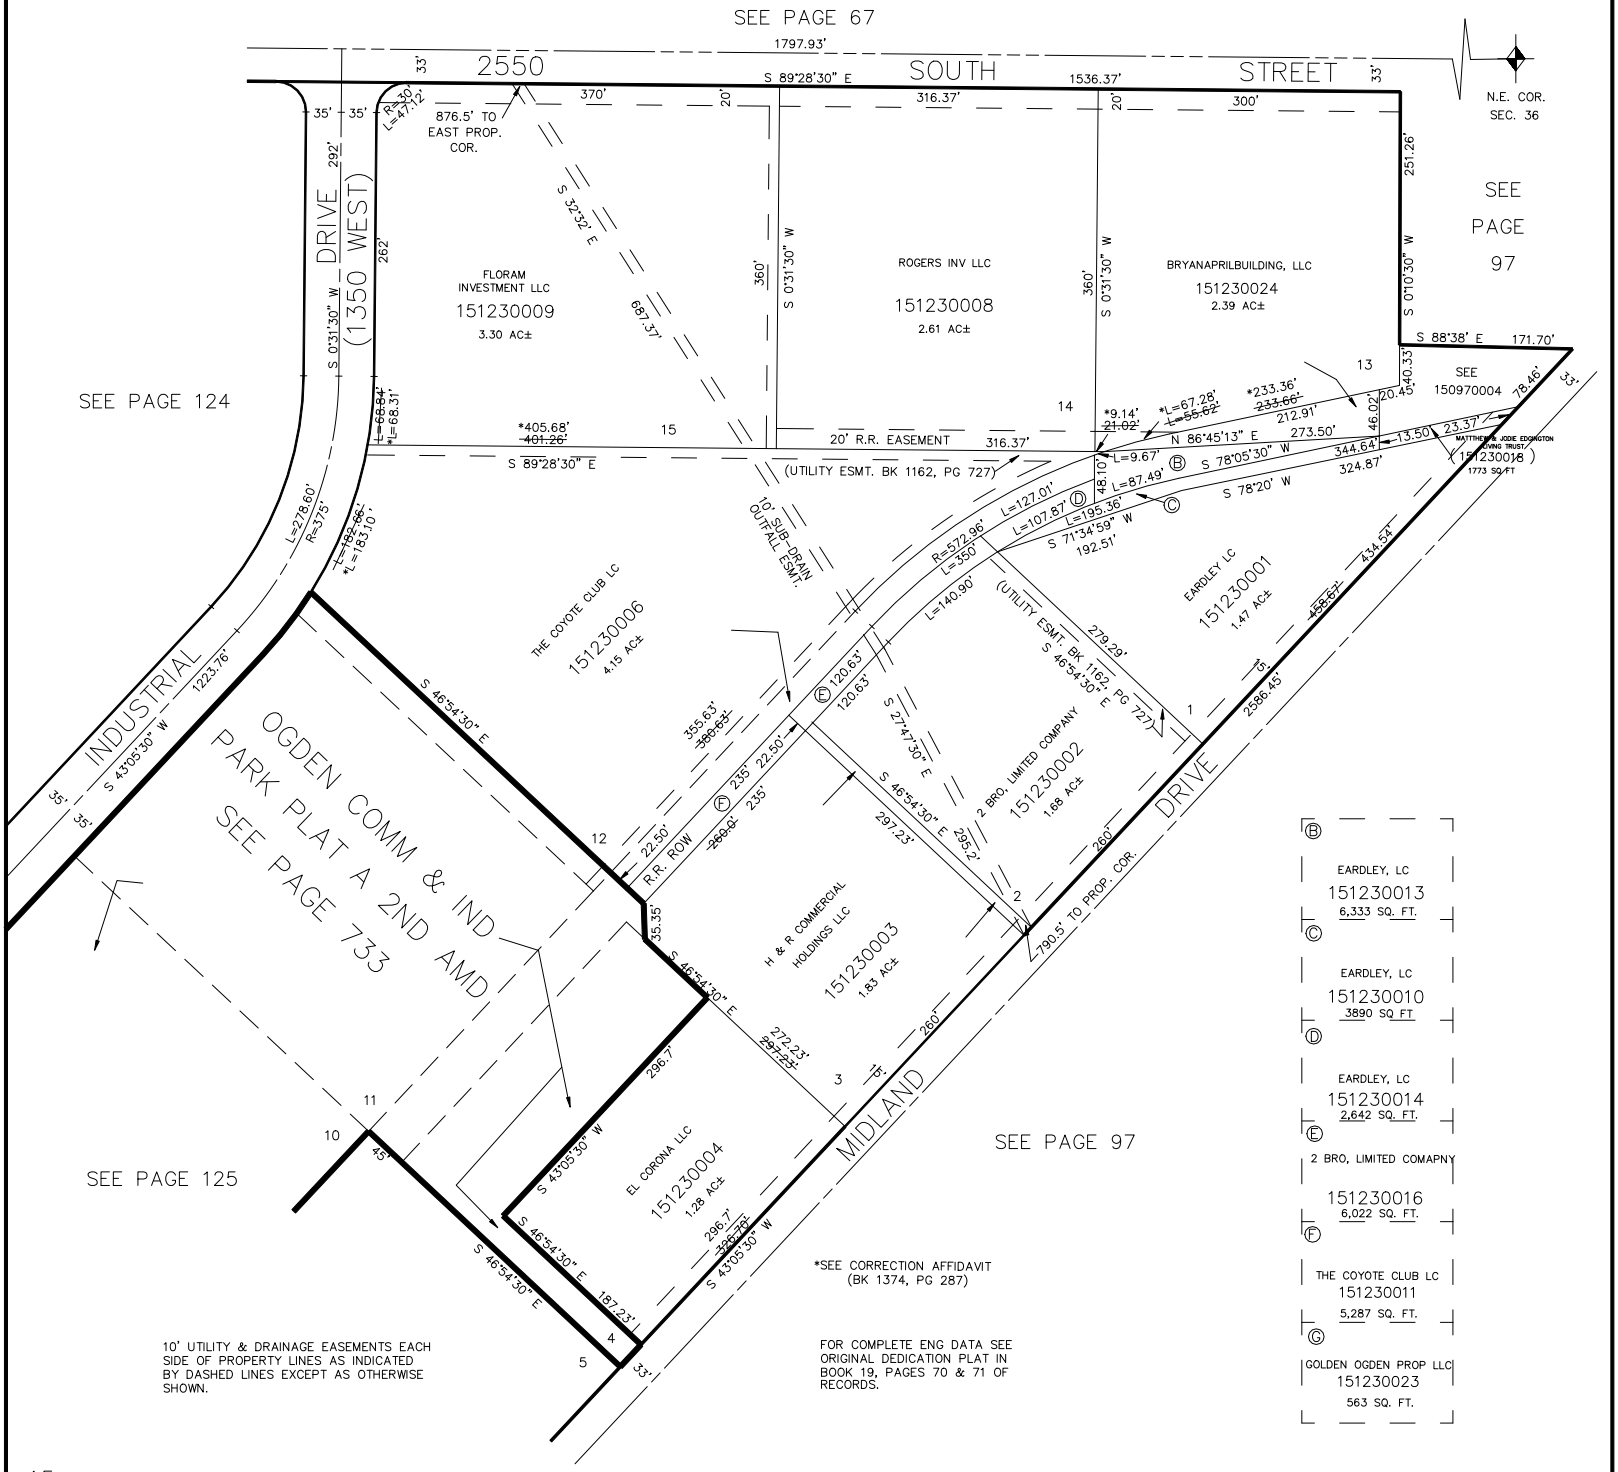

*SEE CORRECTION AFFIDAVIT (BK 1374, PG 287)

10' UTILITY & DRAINAGE EASEMENTS EACH SIDE OF PROPERTY LINES AS INDICATED BY DASHED LINES EXCEPT AS OTHERWISE SHOWN.

FOR COMPLETE ENG DATA SEE ORIGINAL DEDICATION PLAT IN BOOK 19, PAGES 70 & 71 OF RECORDS.

FOR TAX PURPOSES ONLY

LHK 7–91