PART OF N.W. 1/4 OF SECTION 27, T.7N., R.1W., S.L.B. & M.

CAMARREN COVE ESTATES SUBDIVISION

PHASE 3

TAXING UNIT: 10

LOTS 99–108 & 134–142

IN NORTH OGDEN CITY

SCALE 1" = 50'

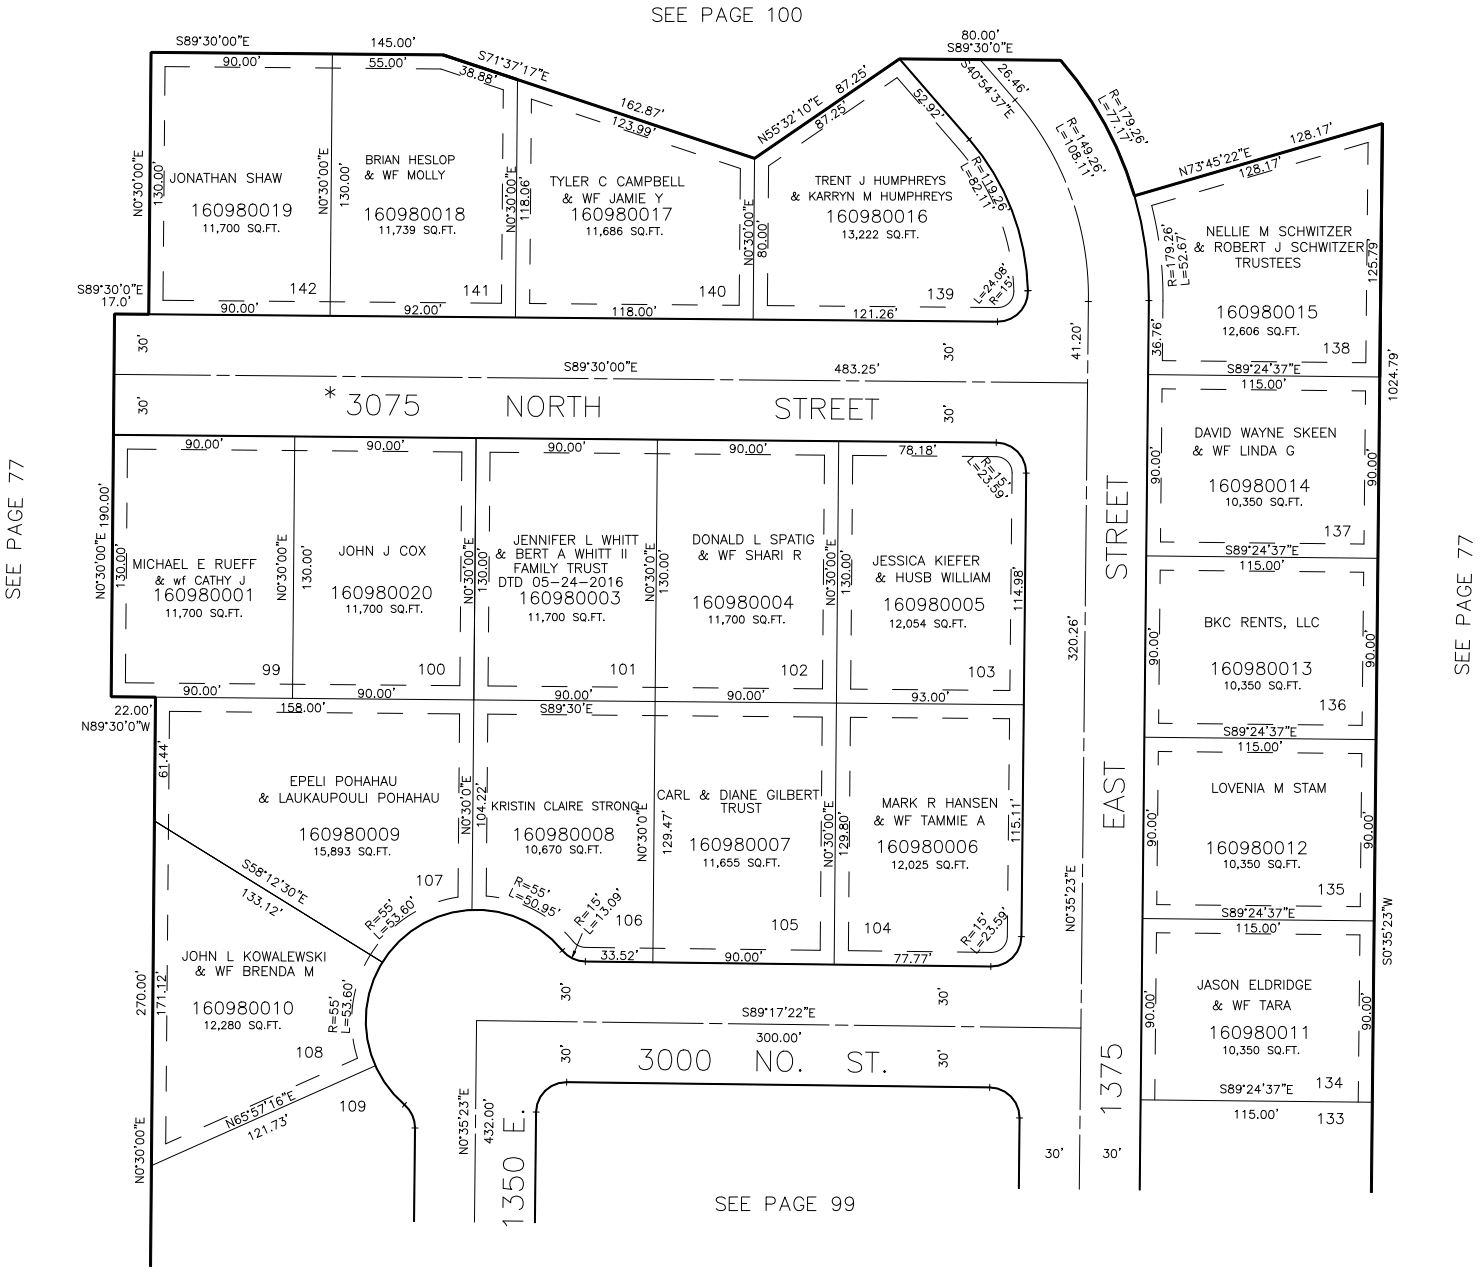

7' UTILITY & DRAINAGE EASEMENTS EACH SIDE OF PROPERTY LINES AS INDICATED BY DASHED LINES EXCEPT AS OTHERWISE SHOWN.

FOR COMPLETE ENG DATA SEE ORIGINAL DEDICATION PLAT IN BOOK 21, PAGE 26 OF RECORDS.

* NAME CHANGED 824608 11-19-80 (1371-552)

FOR TAX PURPOSES ONLY

W.F.J. 2-78