PART OF THE N.E. 1/4, OF SEC. 32, T.7N., R.1W, S.L.B. & M.

IHC NORTH OGDEN SUBDIVISION

A PART OF LOT 8, PLAT B, NORTH OGDEN SURVEY

IN NORTH OGDEN CITY

SCALE 1" = 40'

TAXING UNIT: 10, 273, 505

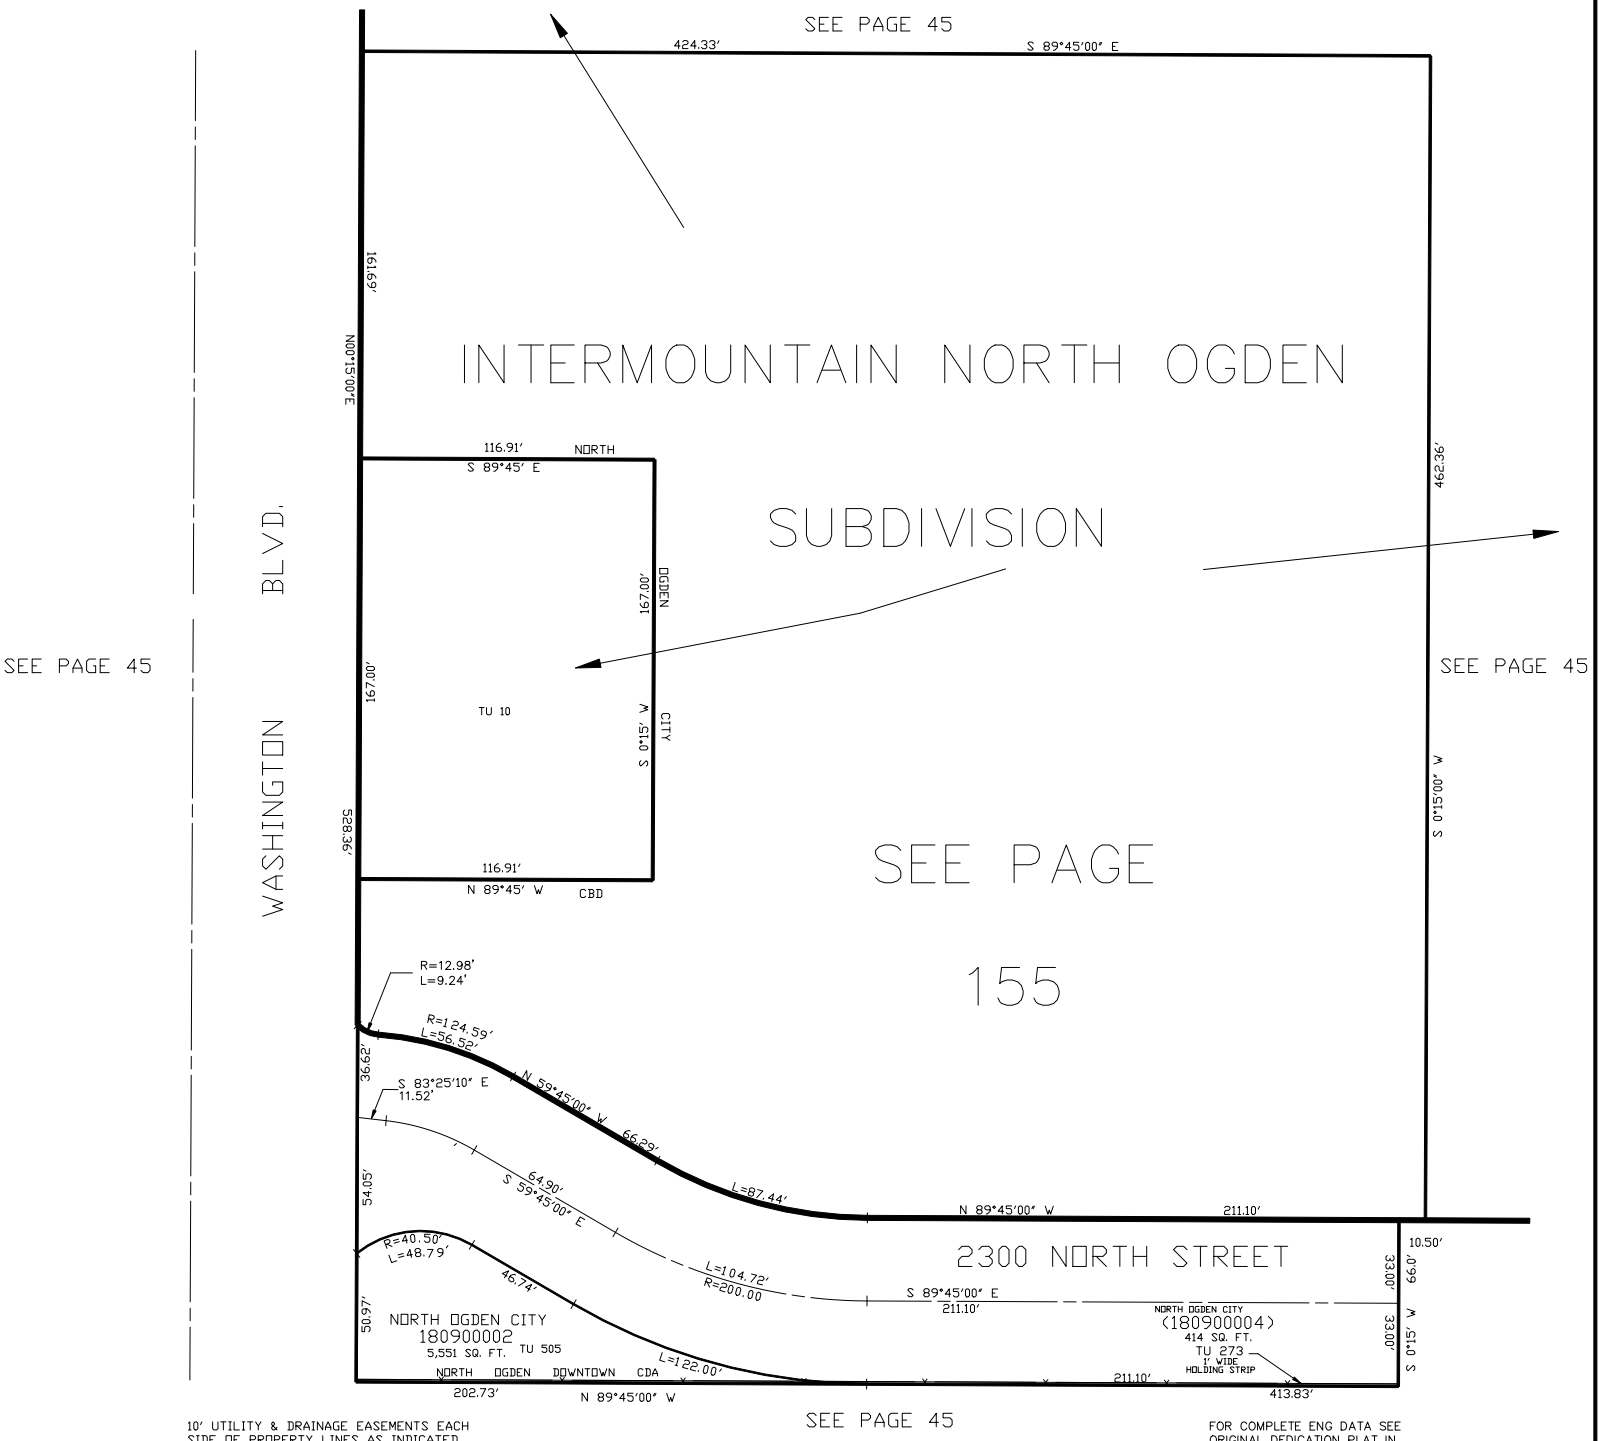

10' UTILITY & DRAINAGE EASEMENTS EACH SIDE OF PROPERTY LINES AS INDICATED BY DASHED LINES EXCEPT AS OTHERWISE SHOWN.

FOR TAX PURPOSES ONLY

FOR COMPLETE ENG DATA SEE ORIGINAL DEDICATION PLAT IN BOOK 48, PAGE 28 OF RECORDS.

VLG 10-98