PART OF THE SW.1/4, AND SE.1/4, OF SECTION 32, T.7N., R.2W., S.L.B. & M.

BIG COTTONWOOD ESTATES SUBDIVISION PH 1

IN PLAIN CITY

TAXING UNIT: 21

SCALE 1" = 80'

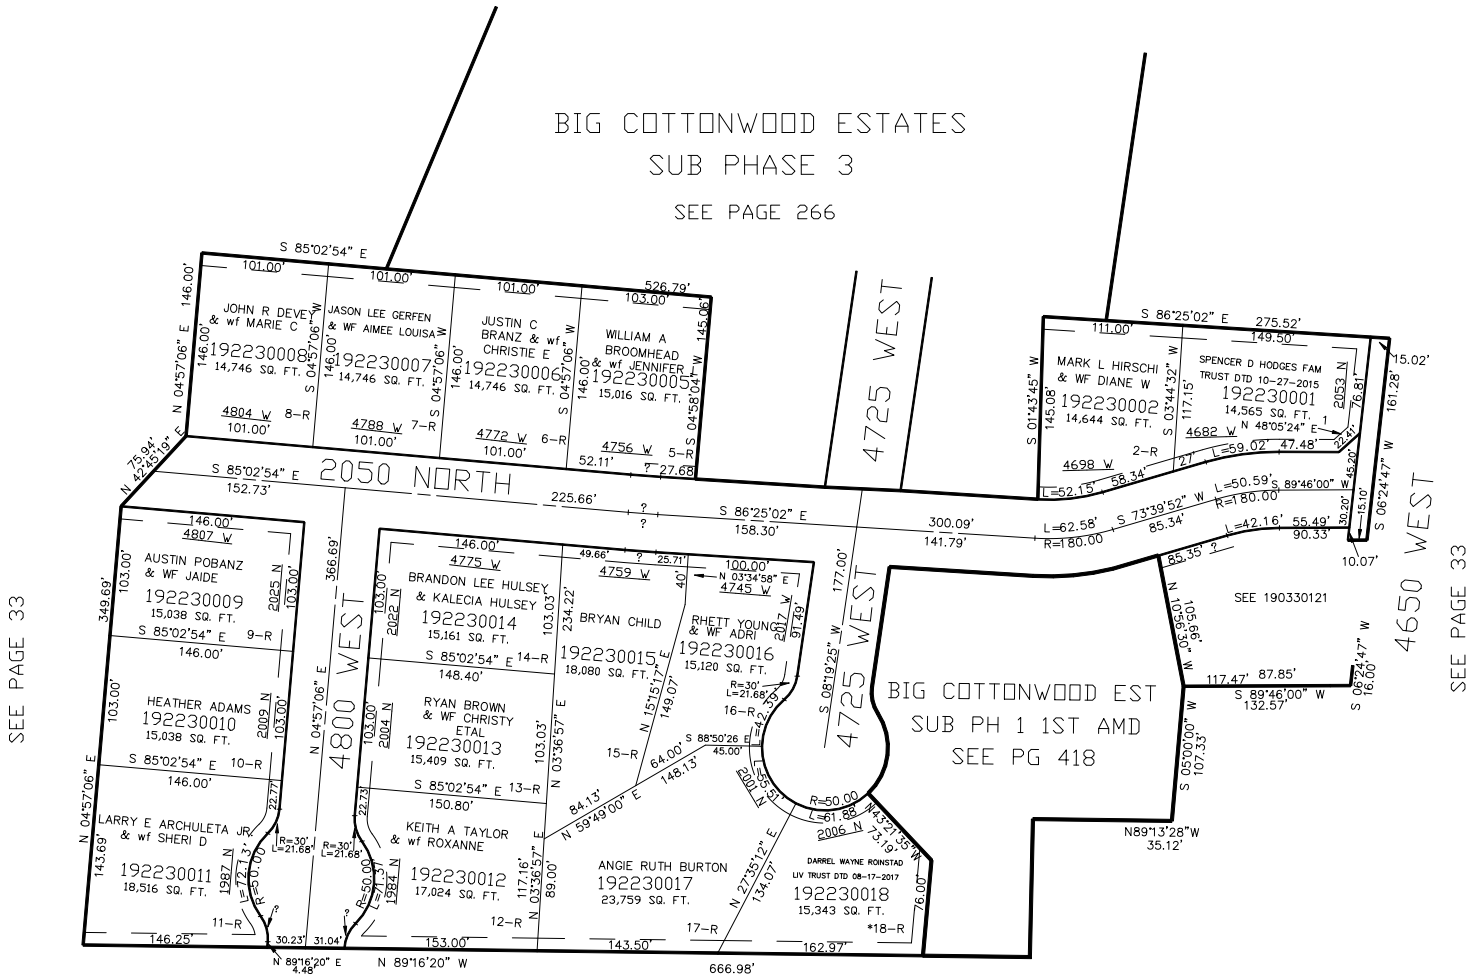

SEE PAGE 33

*FOR BUILDING SET BACK AND WETLAND INFORMATION SEE DEDICATION PLAT

FOR COMPLETE ENG DATA SEE ORIGINAL DEDICATION PLAT IN BOOK 62, PAGE 89 OF RECORDS.

10' UTILITY & DRAINAGE EASEMENTS EACH SIDE OF PROPERTY LINES AS INDICATED BY DASHED LINES EXCEPT AS OTHERWISE SHOWN.

FOR TAX PURPOSES ONLY