

SECTION 16, T. 7N., R. 3E., S.L.B.&M.

13-5

HUNTSVILLE DISTRICT

TAXING UNIT: 58


SCALE 1" = 400'

PREFIX: 23-013
ALSO SEE P. 13-6, 7

SEE PAGE 13

E ROAD DATA

- 1 A=13°14'
R=1432.7'
T=186.2'
L=330.8'
- 2 N.18°02'E.
2179.3'
- 3 A=17°55'
R=1432.7'
T=225.8'
L=447.9'
- 4 N.38°57'E.
1093.6'

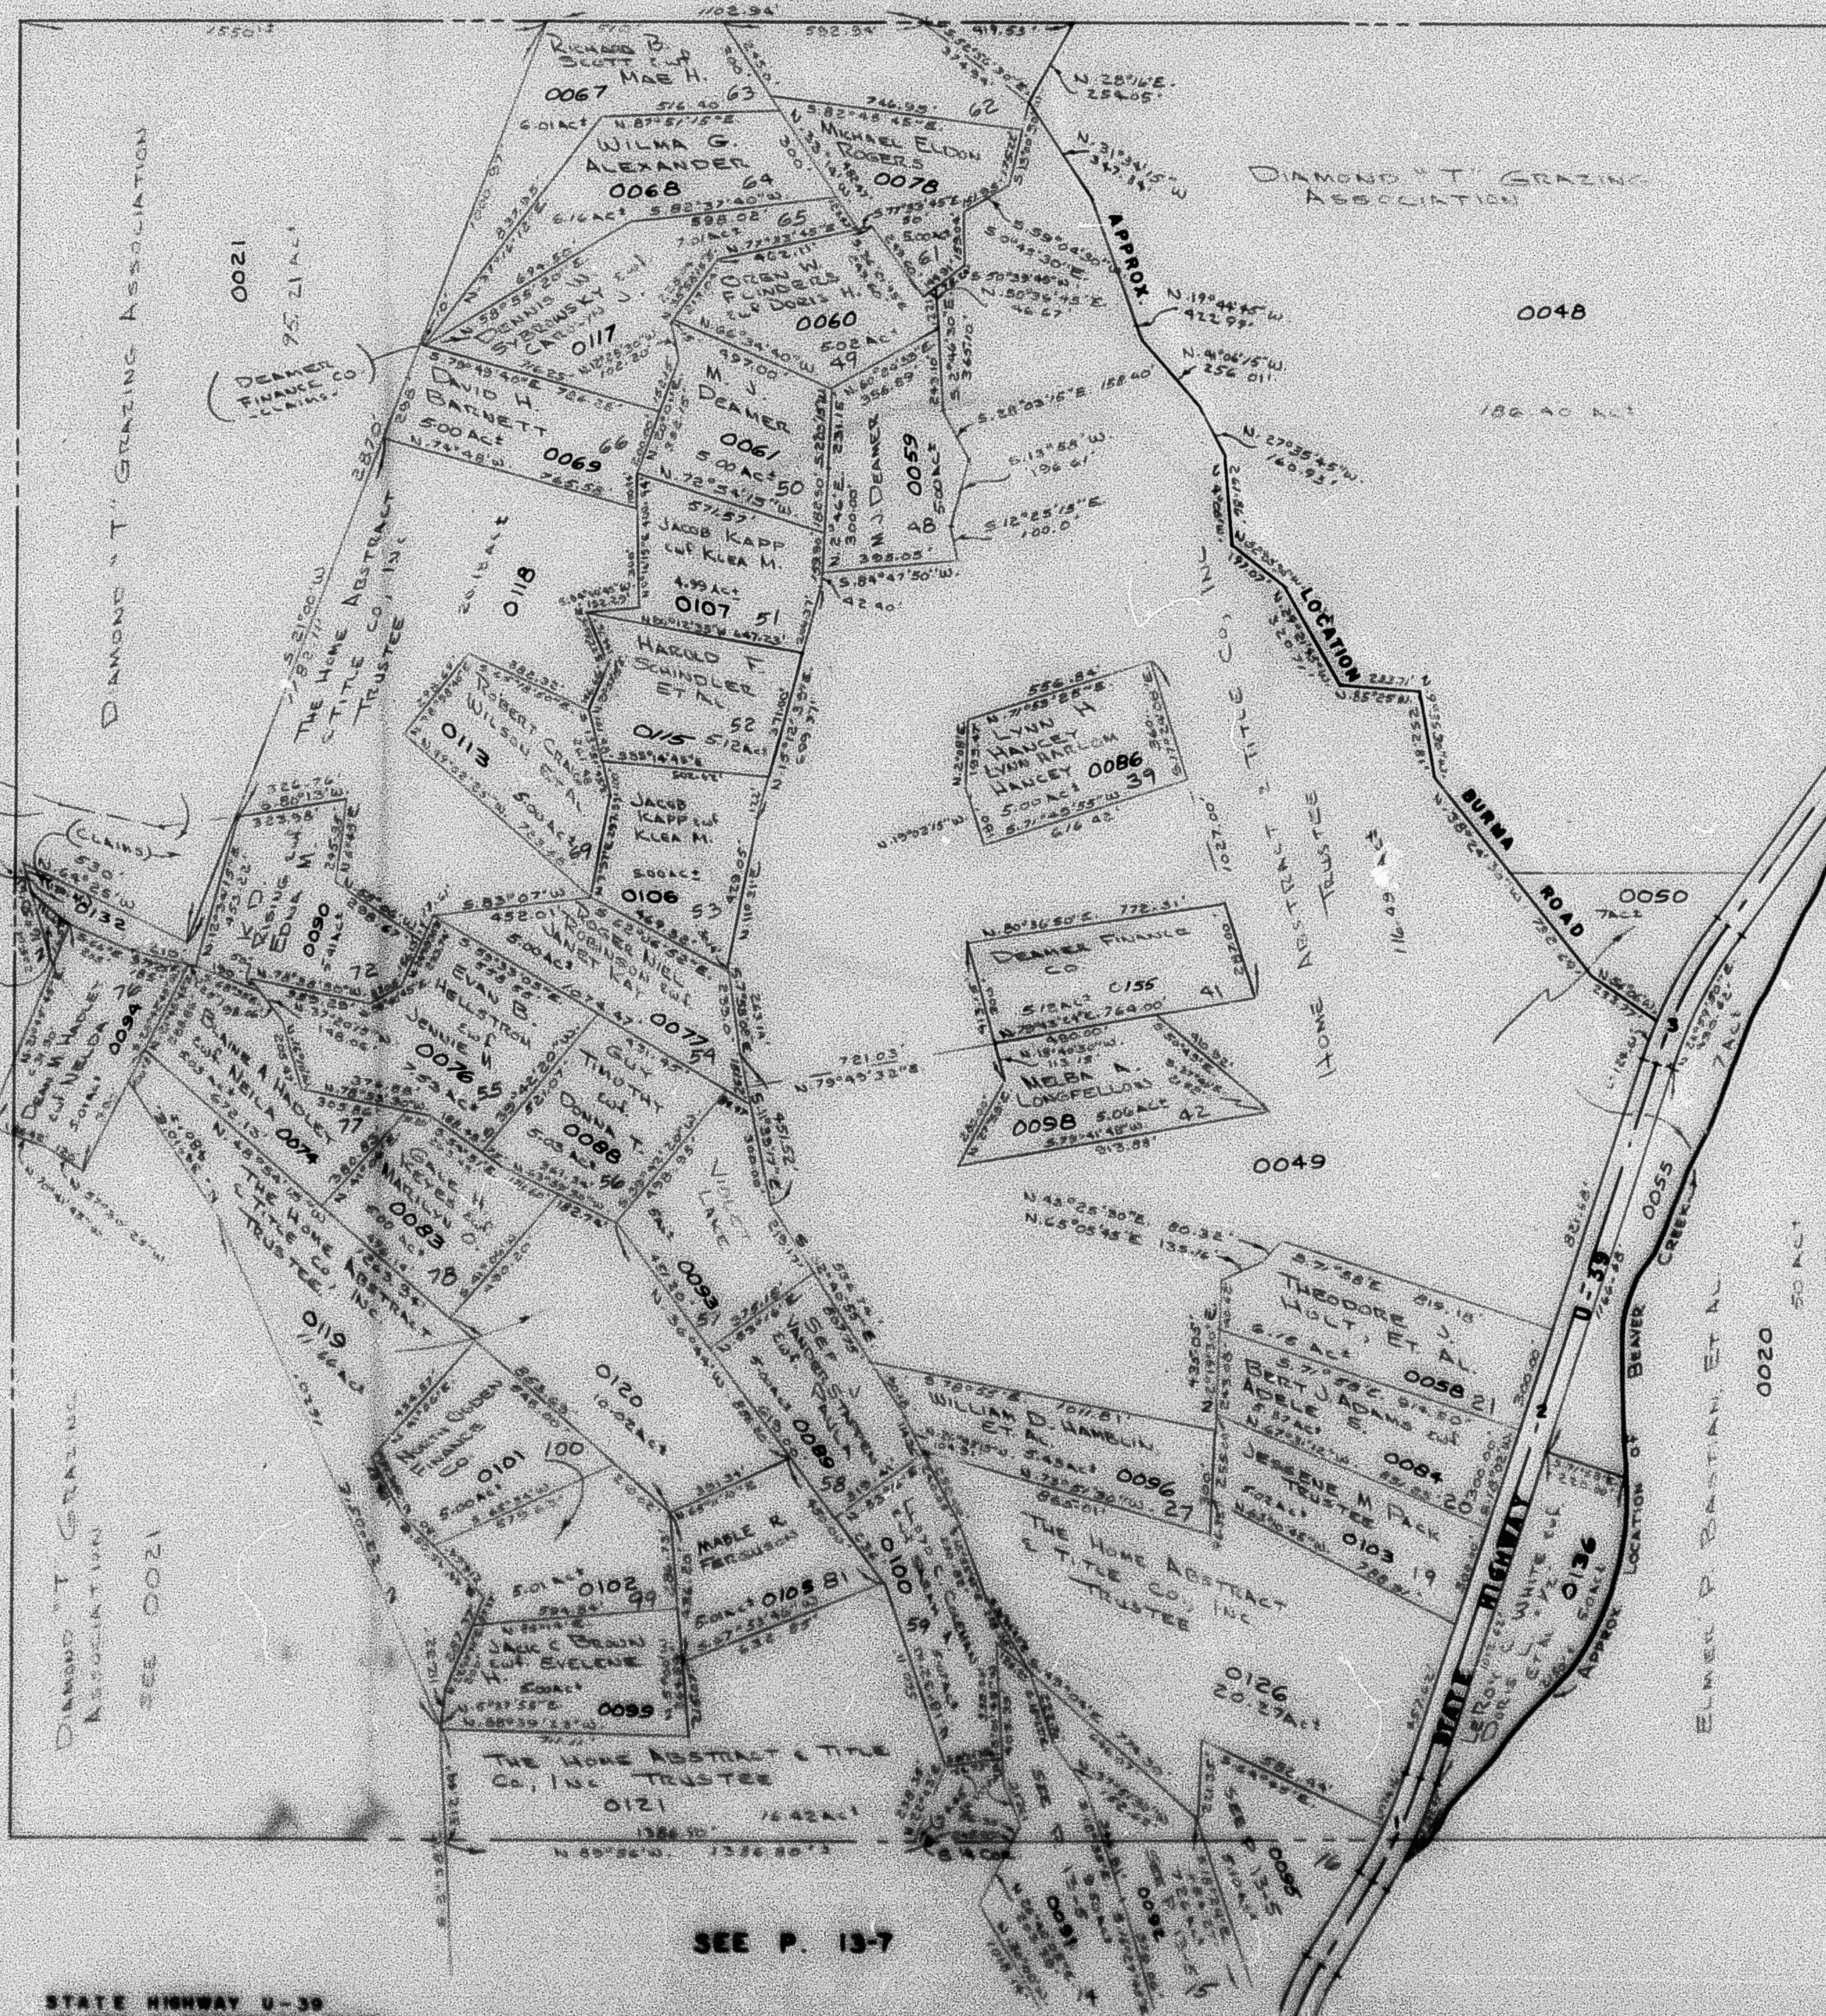

- PARCEL No
- 0020
 - 0021
 - 0048 TO 0050
 - 0053
 - 0058 TO 0061
 - 0067 TO 0069
 - 0074
 - 0076 TO 0078
 - 0083
 - 0084
 - 0086
 - 0088 TO 0090
 - 0093
 - 0094
 - 0096, 0098
 - 0099
 - 0100 TO 0103
 - 0105 TO 0107
 - 0113
 - 0115
 - 0117 TO 0121
 - 0126
 - 0132
 - 0133
 - 0136
 - 0155

SEE PAGE
13

SEE PAGE
13-7

SEE P. 13-7