PART OF THE S.W. 1/4 OF SEC. 16, T.5N., R.1W., S.L.B. & M.

355

SOUTH POINTE PLAZA PHASE 1

A CONDOMINIUM PROJECT

IN WASHINGTON TERRACE CITY

SCALE 1" = 20'

TAXING UNIT: 255

SEE PAGE 37

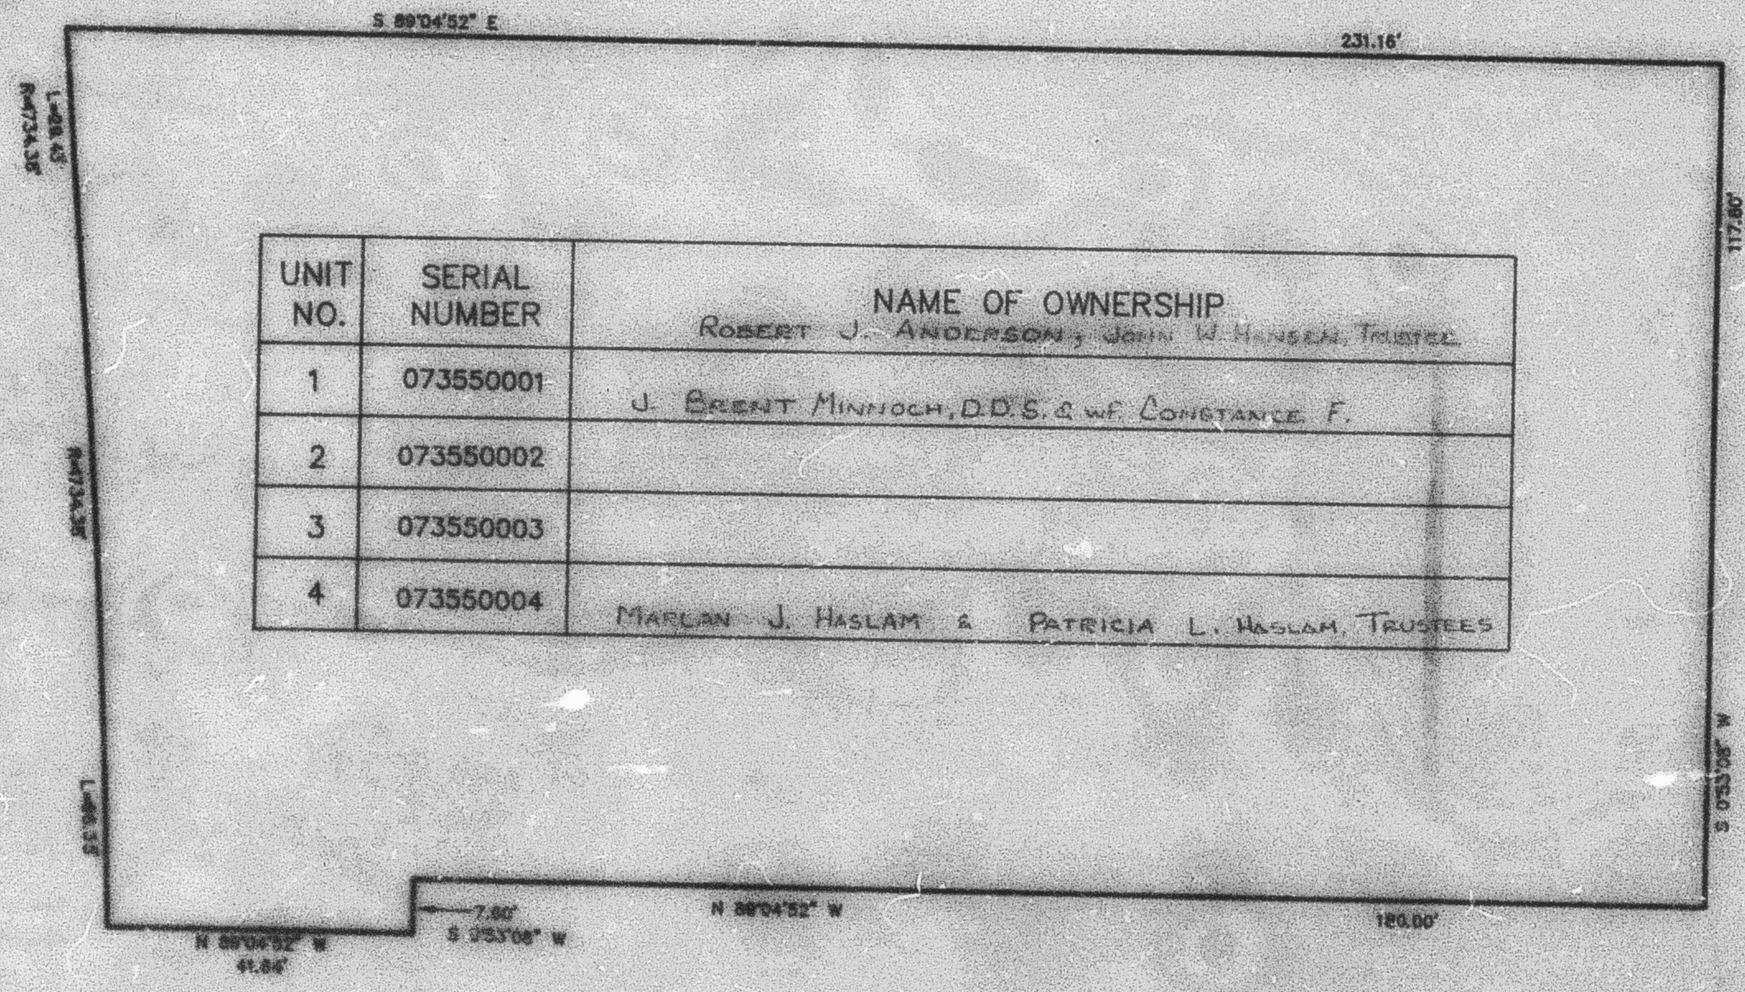

UNIT NO.	SERIAL NUMBER	NAME OF OWNERSHIP
1	073550001	ROBERT J. ANDERSON, JOHN W. HANSEN, TRUSTEES
2	073550002	J. BRENT MINNOCH, D.D.S. & wf CONSTANCE F.
3	073550003	
4	073550004	MARLAN J. HASLAM & PATRICIA L. HASLAM, TRUSTEES

SEE PAGE 37

SEE PAGE 37

SEE PAGE 37

FOR COMPLETE ENG DATA SEE ORIGINAL DEDICATION PLAT IN BOOK 31, PAGE 3 OF RECORDS.

LHK 10-88