SOUTH POINTE PLAZA PHASE V

A CONDOMINIUM PROJECT

IN BROOKLYN HEIGHTS CITY

SCALE 1" = 30'

TAXING UNIT: 22B

SEE PAGE 35B

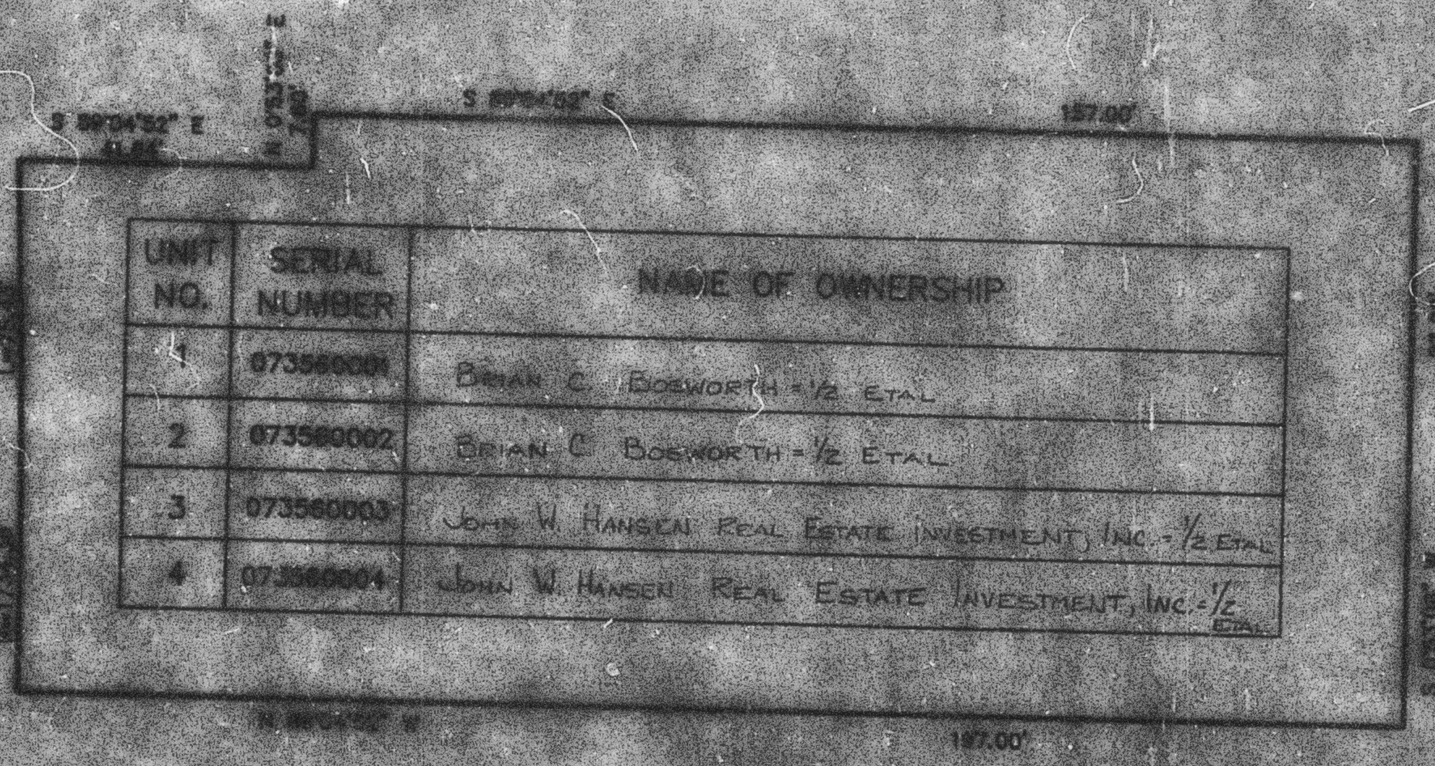

UNIT NO.	SERIAL NUMBER	NAME OF OWNERSHIP
1	073560001	BRIAN C. BOSWORTH - ½ ETAL
2	073560002	BRIAN C. BOSWORTH - ½ ETAL
3	073560003	JOHN W. HANSEN REAL ESTATE INVESTMENT, INC. - ½ ETAL
4	073560004	JOHN W. HANSEN REAL ESTATE INVESTMENT, INC. - ½ ETAL

SEE PAGE 37

SEE PAGE 37

SEE PAGE 37