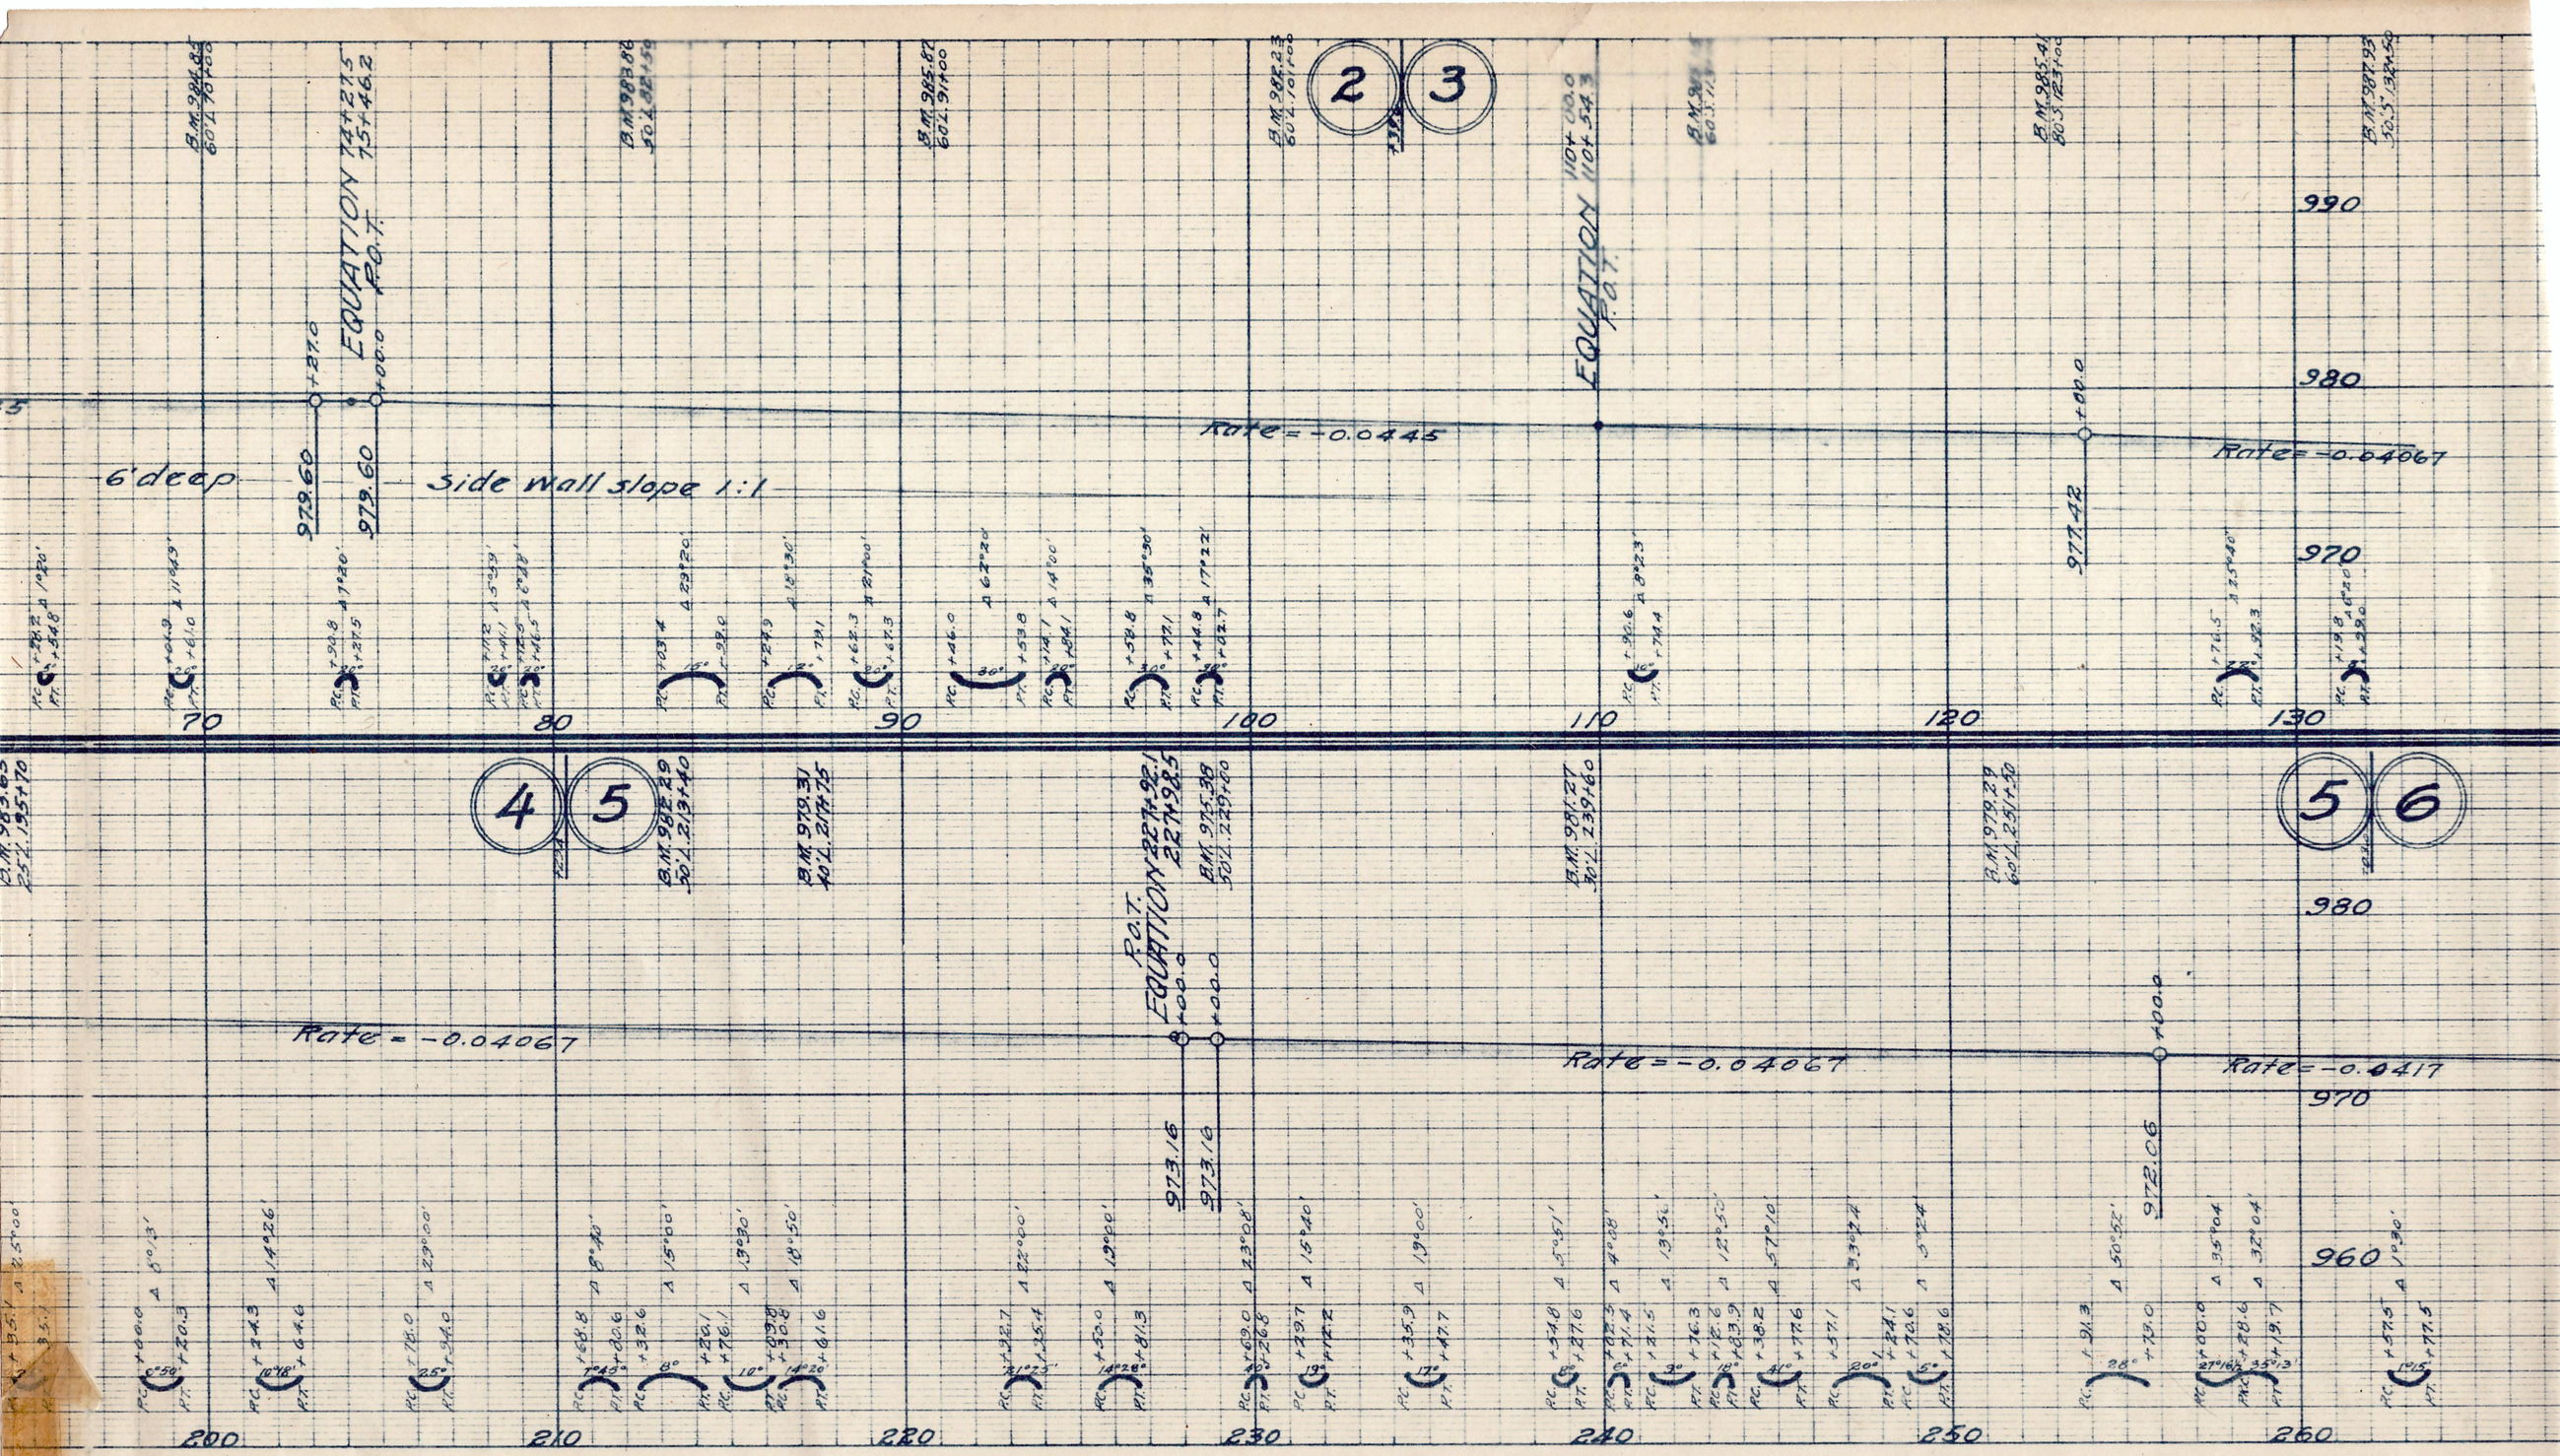

PROFILE
OF
GRADE LINE OF MAIN CANAL
THE DAVIS & WEBER COUNTIES
CANAL COMPANY

Comprising 2 Sheets

Note: This profile was copied, Aug. 1919, from a profile made by Wm. Bostaph in the year 1912. It shows the Grade Line of the Main Canal from Sta. 0+00 at the Head-gates to Sta. 500+00 at the terminus or point of division into laterals