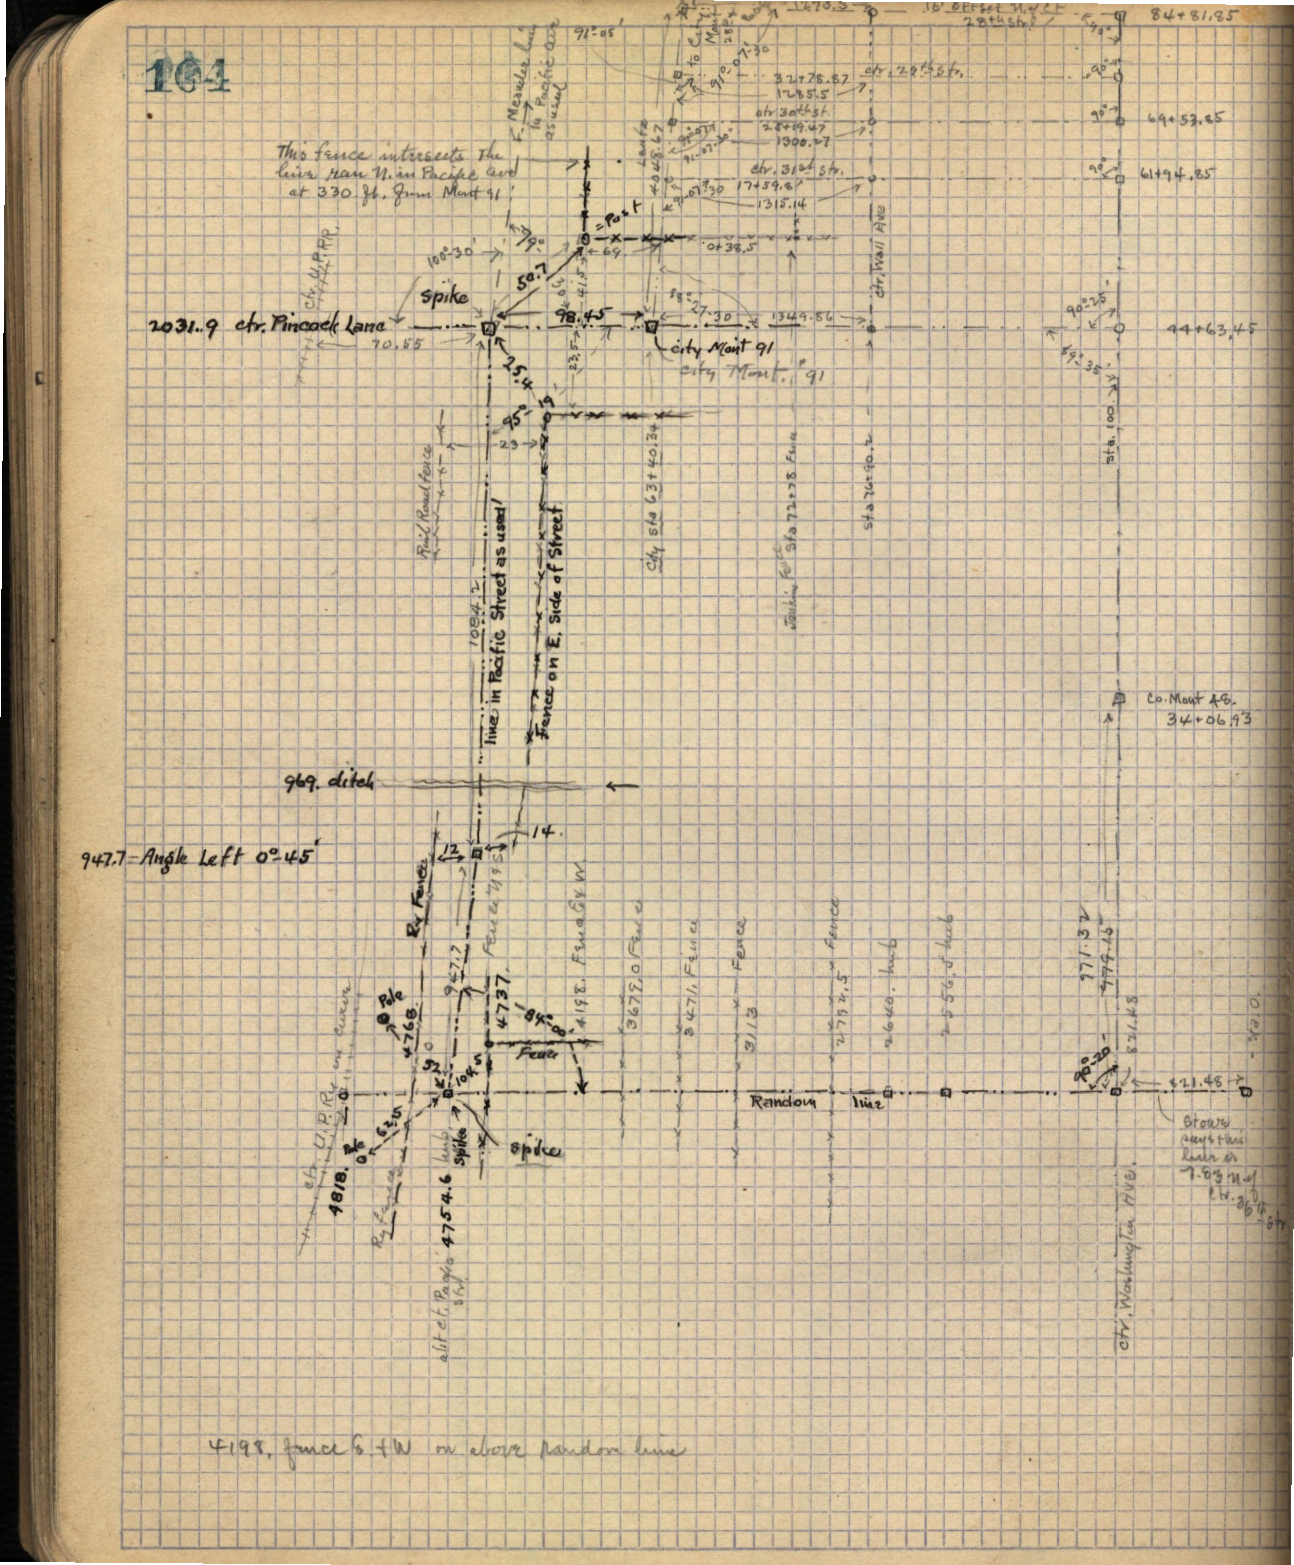
This fence intersects the line run N. in Pacific and at 330 Ft. from Mont 91
2031.9 ctr. Pincock Lane
Spike
98.45
City Mont 91
Fence on E. side of Street
line in Pacific Street as used
969. ditch
947.7 = Angle Left 0°45'
Random line
Ctr. Wall Ave
Ctr. 28th St.
Ctr. 30th St.
Ctr. 31st St.
Ctr. Washington Ave.
Co. Mont 46.
34+06.93
84+81.85
69+53.65
61+94.85
44+63.45
Brown cross stone
Ry Fence
Fence
Spike
Pole
Meander Line in Pacific as used
Rail Road Fence
City Sta 63+40.34
Sta 72+78 Fence
Sta 76+90.2
Sta. 1000
1084.2
947.2
4737.
4198. Fence S & W
3678.0 Fence
3471. Fence
3113. Fence
2792.5 Fence
2460. Fence
2256. of Fence
771.37
774.43
821.48
1818.
4754.6
Ry Fence
Fence
Spike
Spike
Pole
Pole
Pole