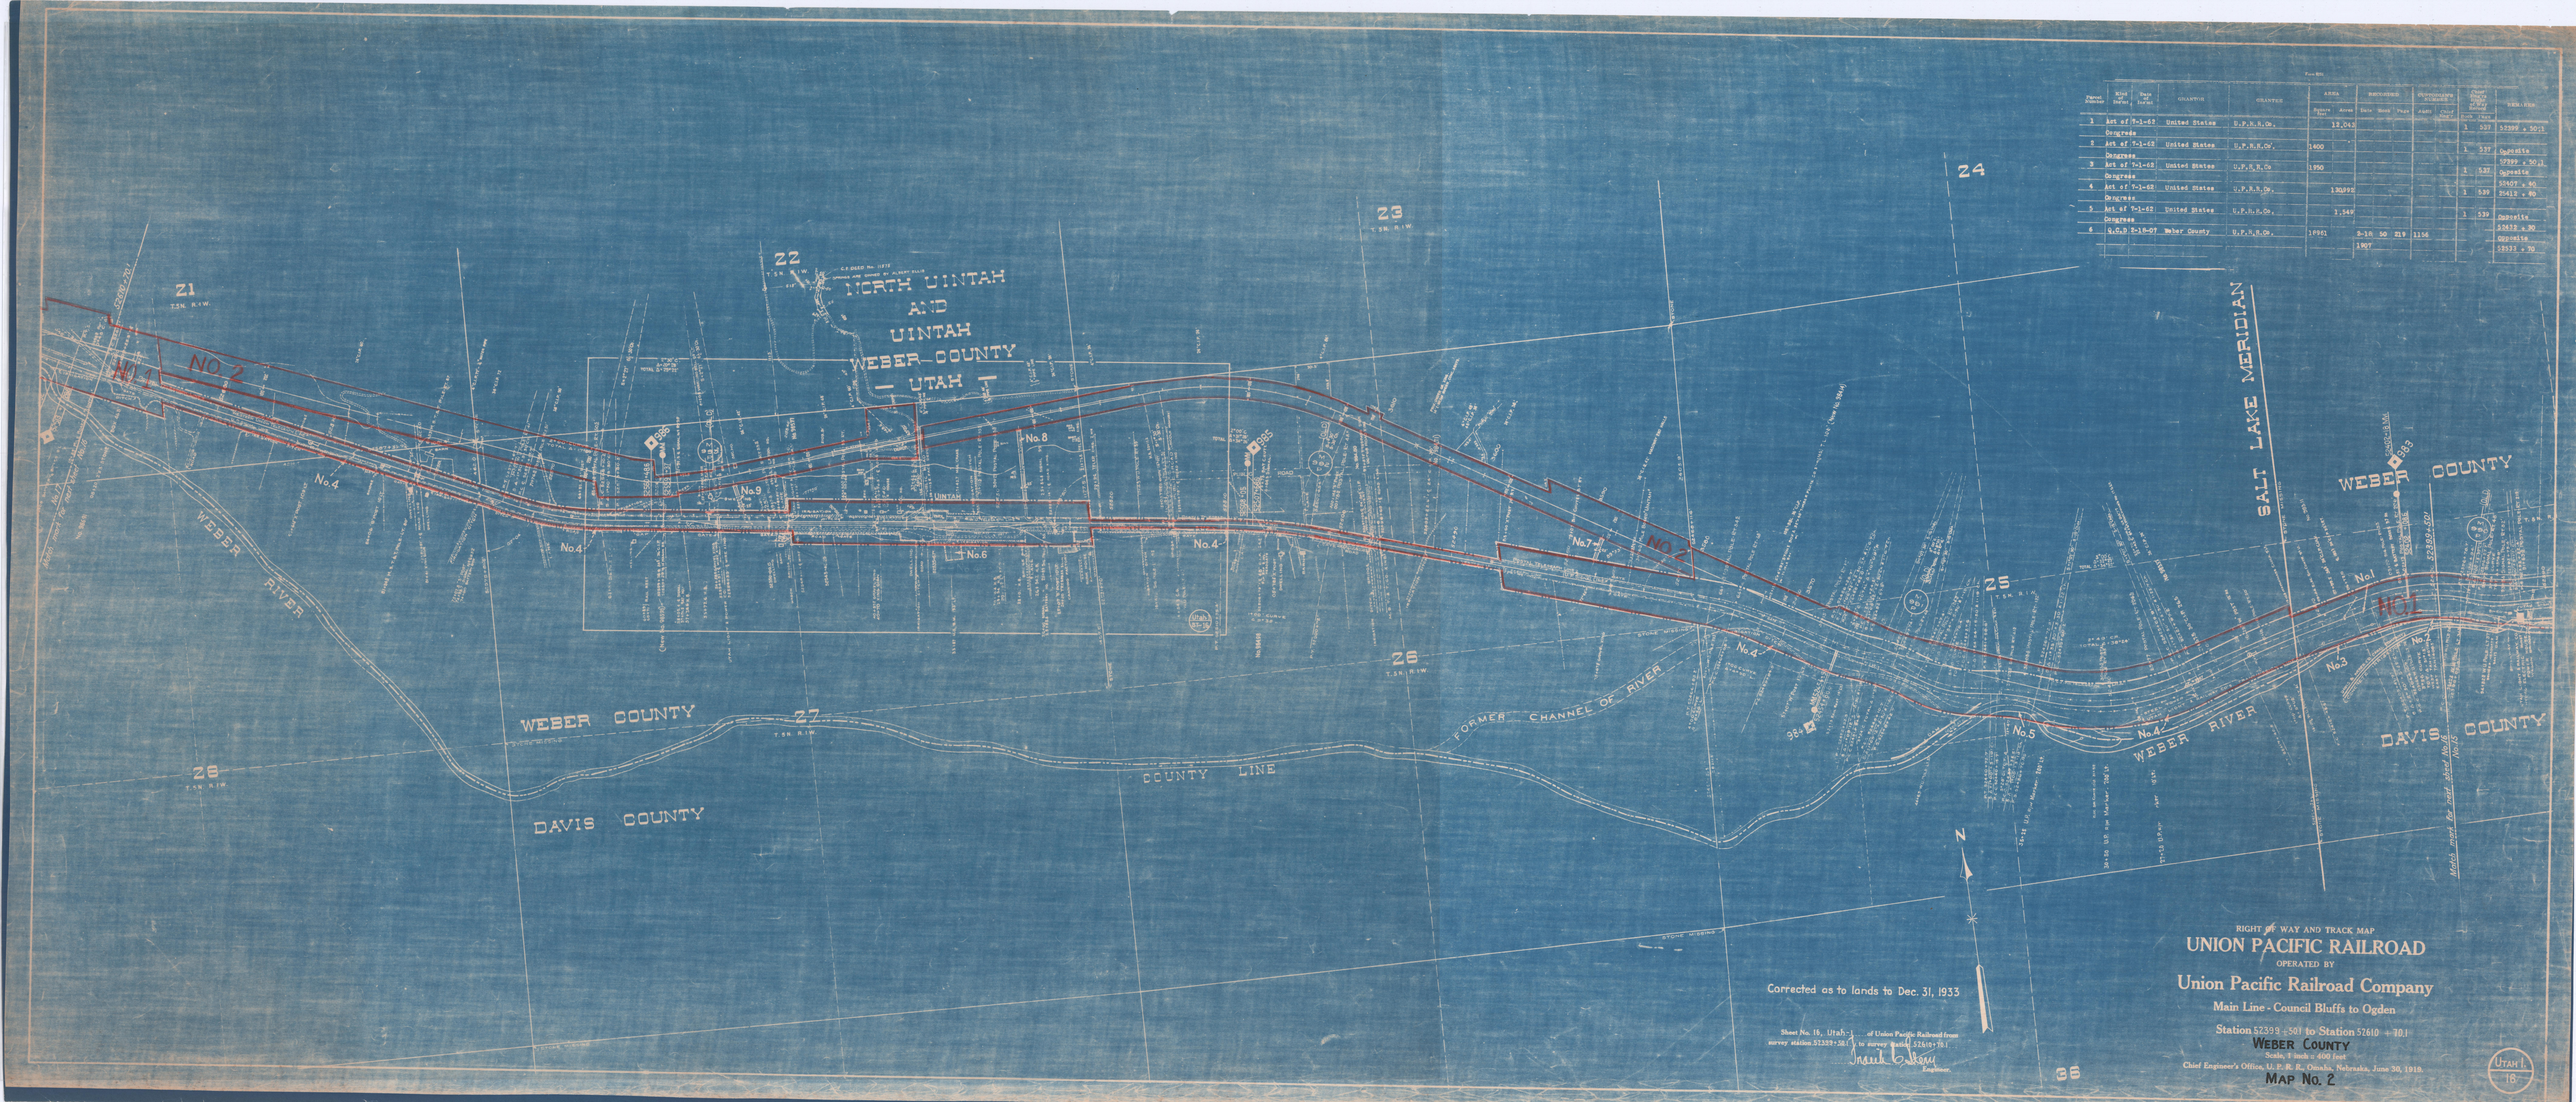

Parcel Number	Right or Parcel	Page or Parcel	GRANTOR	GRANTEE	AREA Square Feet	AREA Acres	BOUNDED On Date	BOUNDED On Book	BOUNDED On Page	OCCUPIED Since 1869	Chain Book	Chain Page	Chain Survey	REMARKS
1	Agt of T-1-62		United States	U.P.R.R.Co.,		12.043					1	537	52399 + 50.1	
	Congress													
2	Agt of T-1-62		United States	U.P.R.R.Co.,	1400						1	537	Opposite	
	Congress												52399 + 50.1	
3	Agt of T-1-62		United States	U.P.R.R.Co	1950						1	537	Opposite	
	Congress												52407 + 50	
4	Agt of T-1-62		United States	U.P.R.R.Co.,		130990					1	539	52413 + 80	
	Congress													
5	Agt of T-1-62		United States	U.P.R.R.Co.,		1.549					1	539	Opposite	
	Congress												52438 + 30	
6	U.C.D 2-18-07		Weber County	U.P.R.R.Co.,	18961		5-18	50	219	1156			Opposite	
							1907						52533 + 70	

Corrected as to lands to Dec. 31, 1933

Sheet No. 18, Utah-1 of Union Pacific Railroad from survey station 51333+58.1 to survey station 52610+70.1

Frank Bellamy
Engineer.

RIGHT OF WAY AND TRACK MAP

UNION PACIFIC RAILROAD

OPERATED BY

Union Pacific Railroad Company

Main Line - Council Bluffs to Ogden

Station 52399 + 50.1 to Station 52610 + 70.1

WEBER COUNTY

Scale, 1 inch = 400 feet

Chief Engineer's Office, U. P. R. R., Omaha, Nebraska, June 30, 1910.

MAP No. 2

UTAH 1-18