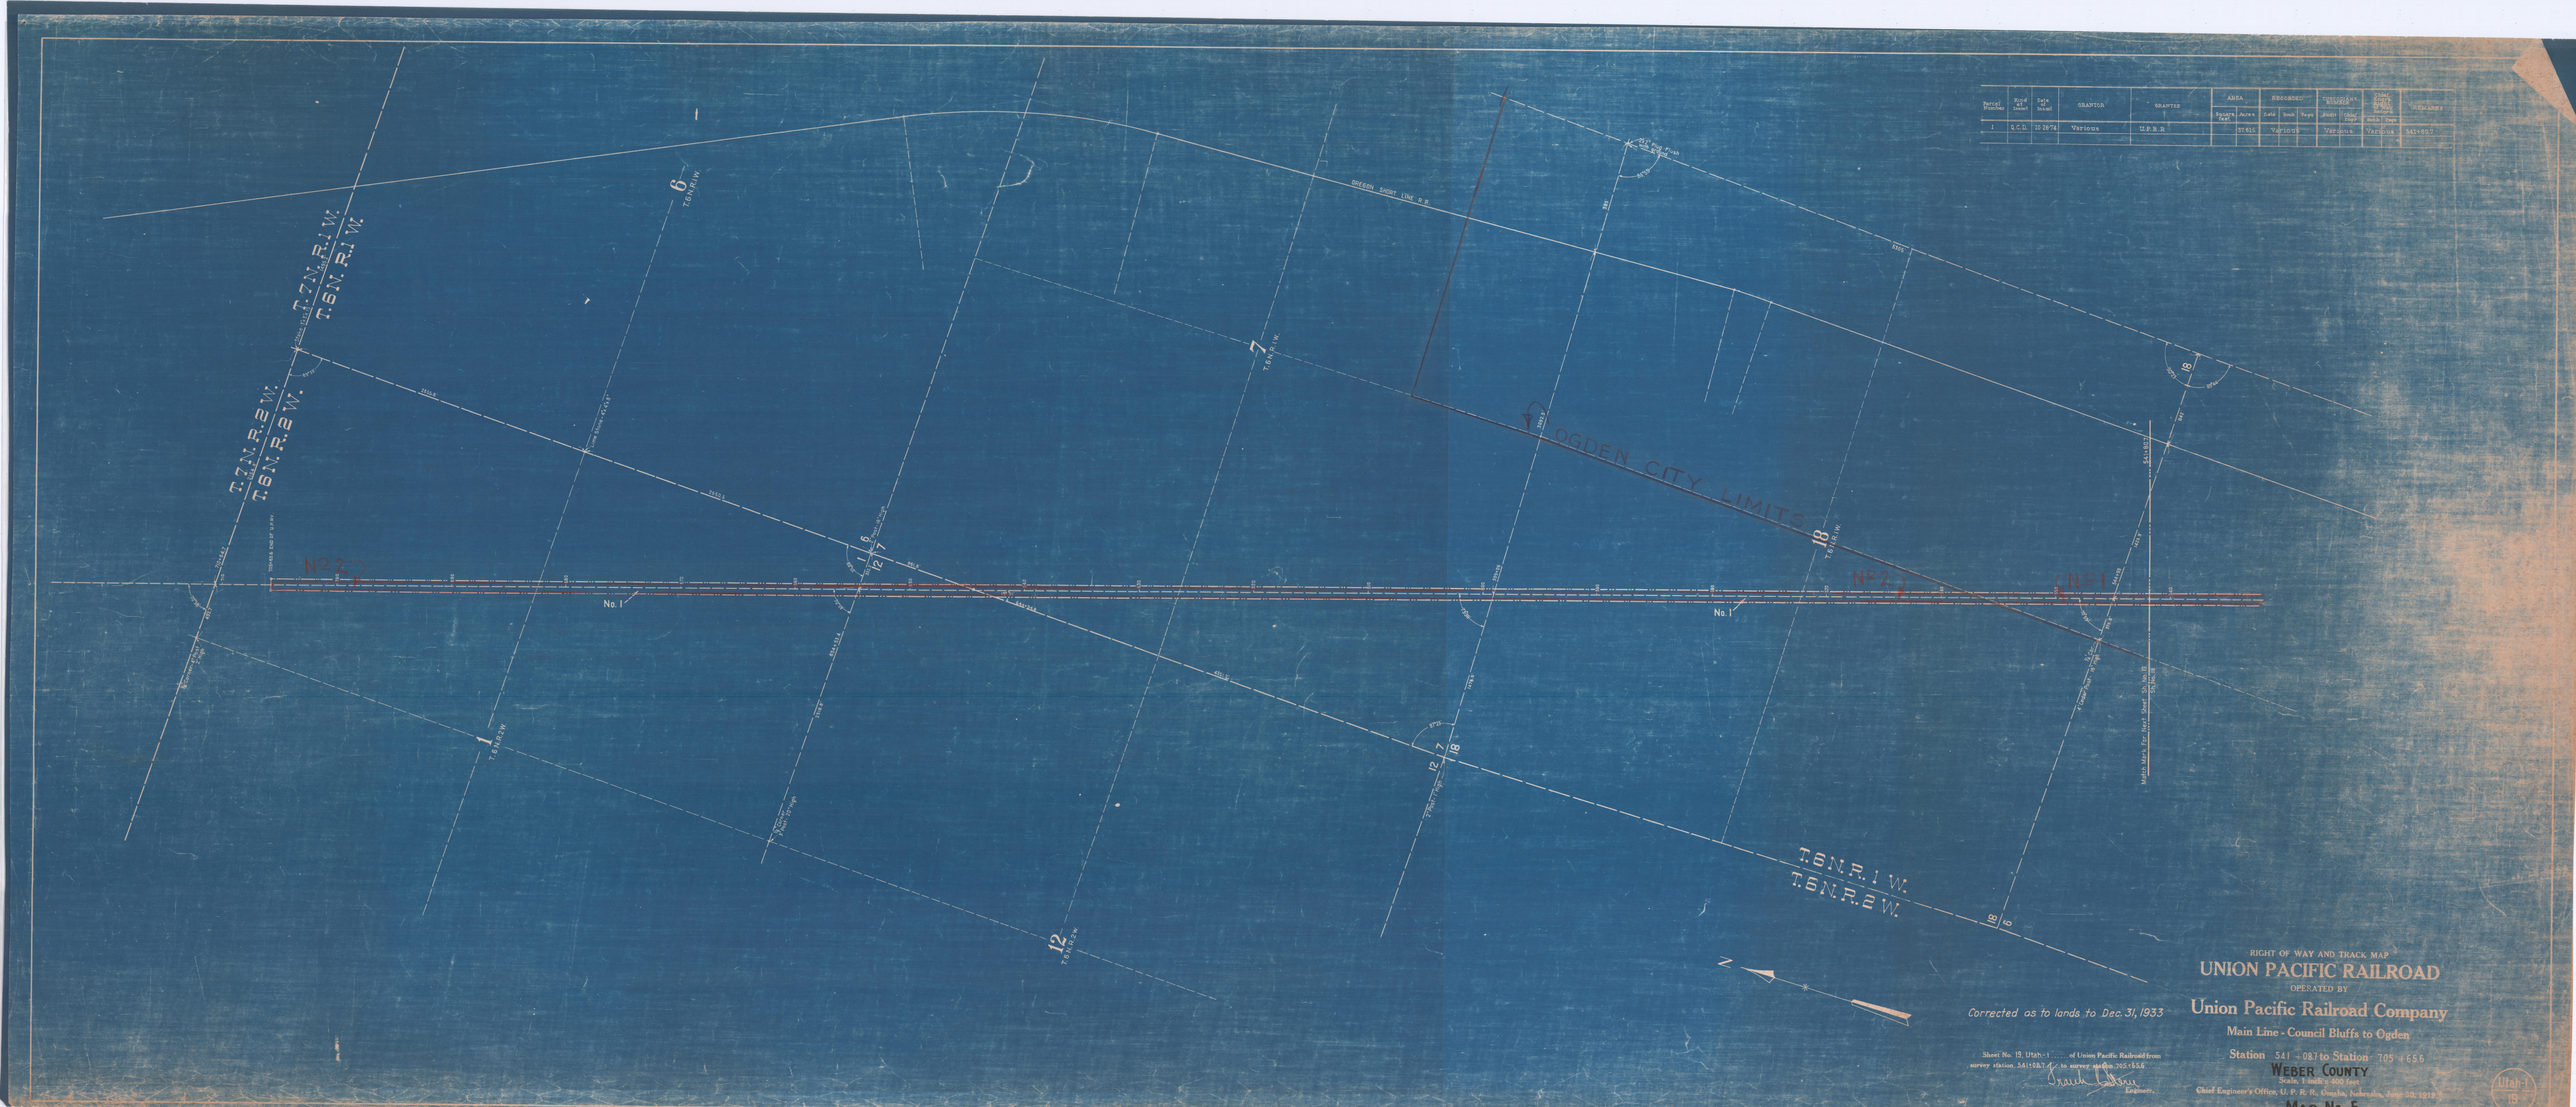

Parcel Number	Kind of Deed	Date of Deed	GRANTOR	GRANTEE	AREA Square Feet	AREA Acres	RECORDED Date	RECORDED Book	RECORDED Page	CONSIDERATION Amount	CONSIDERATION Kind	Relief Damages Waiver Release	Relief Damages Date	REMARKS
1	Q.C.D.	10-28-74	Various	U.P.R.R.		37.415	Various			Various		Various		541+08.7

RIGHT OF WAY AND TRACK MAP

UNION PACIFIC RAILROAD

OPERATED BY

Union Pacific Railroad Company

Main Line - Council Bluffs to Ogden

Station 541 + 08.7 to Station 705 + 65.6

WEBER COUNTY

Scale, 1 inch = 400 feet

Chief Engineer's Office, U. P. R. R., Omaha, Nebraska, June 30, 1919

Sheet No. 19, Utah-1 ..... of Union Pacific Railroad from survey station 541+08.7 to survey station 705+65.6

Engineer.

Utah-1
15