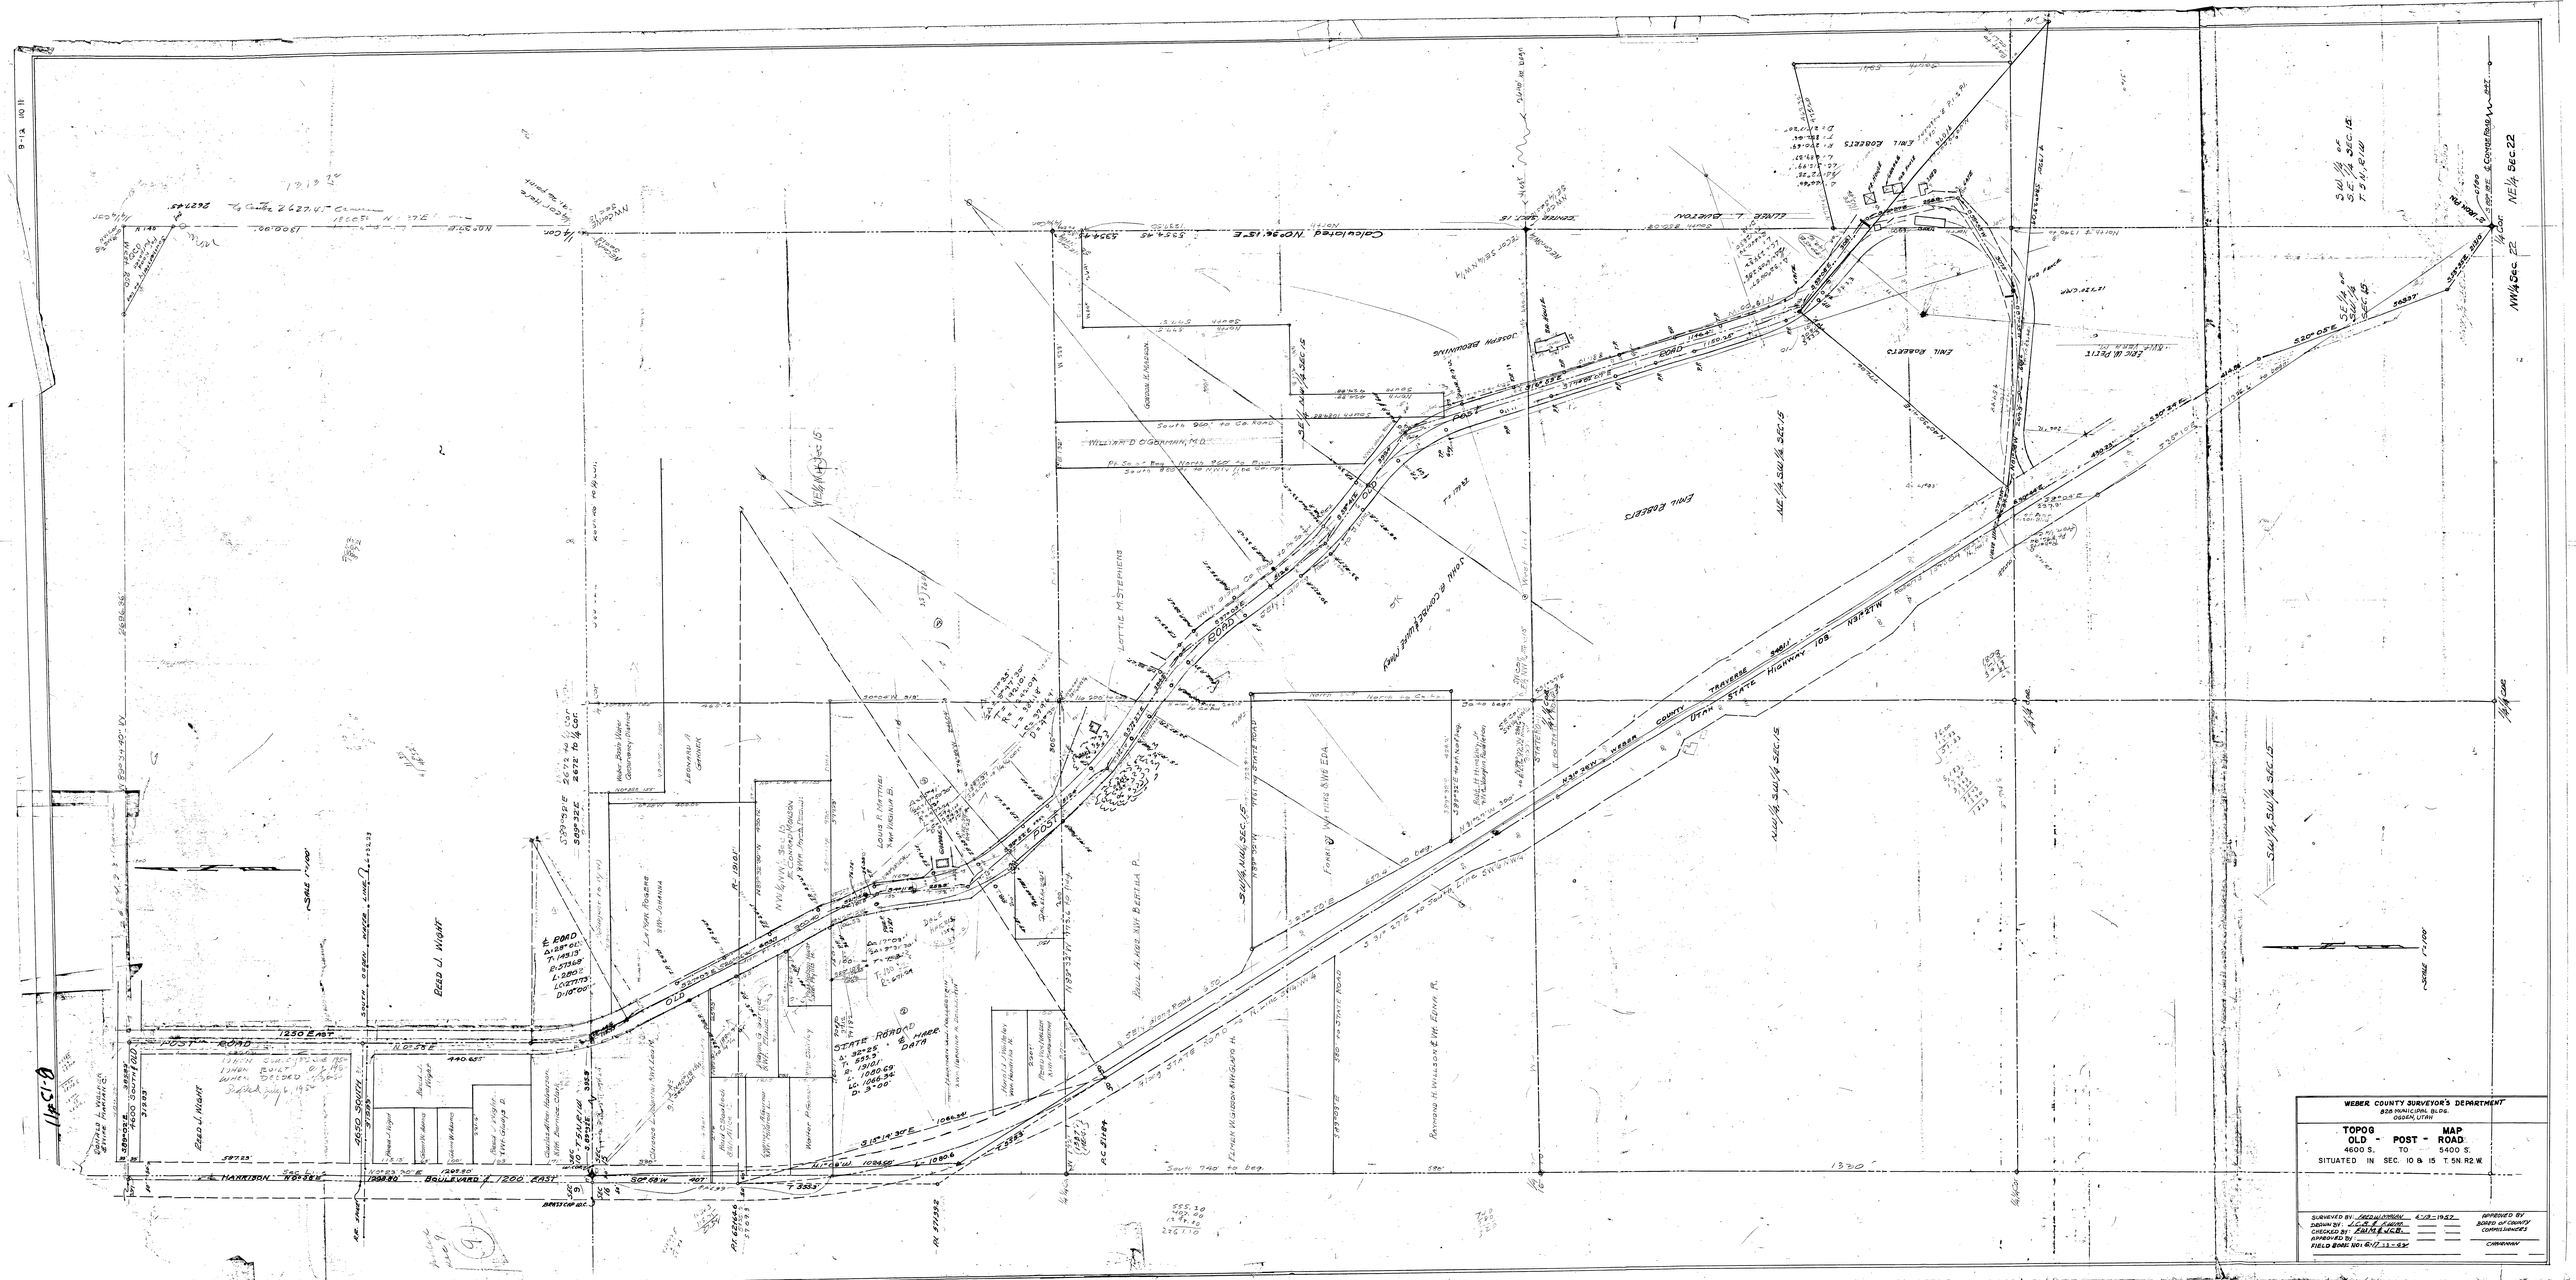
WEBER COUNTY SURVEYOR'S DEPARTMENT
828 MUNICIPAL BLDG.
OGDEN, UTAH
TOPOG MAP
OLD - POST - ROAD
4600 S. TO 5400 S.
SITUATED IN SEC. 10 & 15 T. 5N R2W
SURVEYED BY
DRAWN BY
CHECKED BY
APPROVED BY
FIELD BOOK NO.
APPROVED BY BOARD OF COUNTY COMMISSIONERS
CHAIRMAN
Colorado N09°36'15"E
Emil Roberts
Joseph Bodmine
Lettie M. Stephens
Louis R. Mattes
Ford & Watkins S.W. Edn.
Raymond H. Wilson & Wm. Edwin R.
Harrison Blvd. 1200 East
Old Post Road
Hwy. State Road
Utah & State Highway 108
Traverse County
Sec. 15
Sec. 22
NW¼ Sec. 22
NE¼ Sec. 22