64

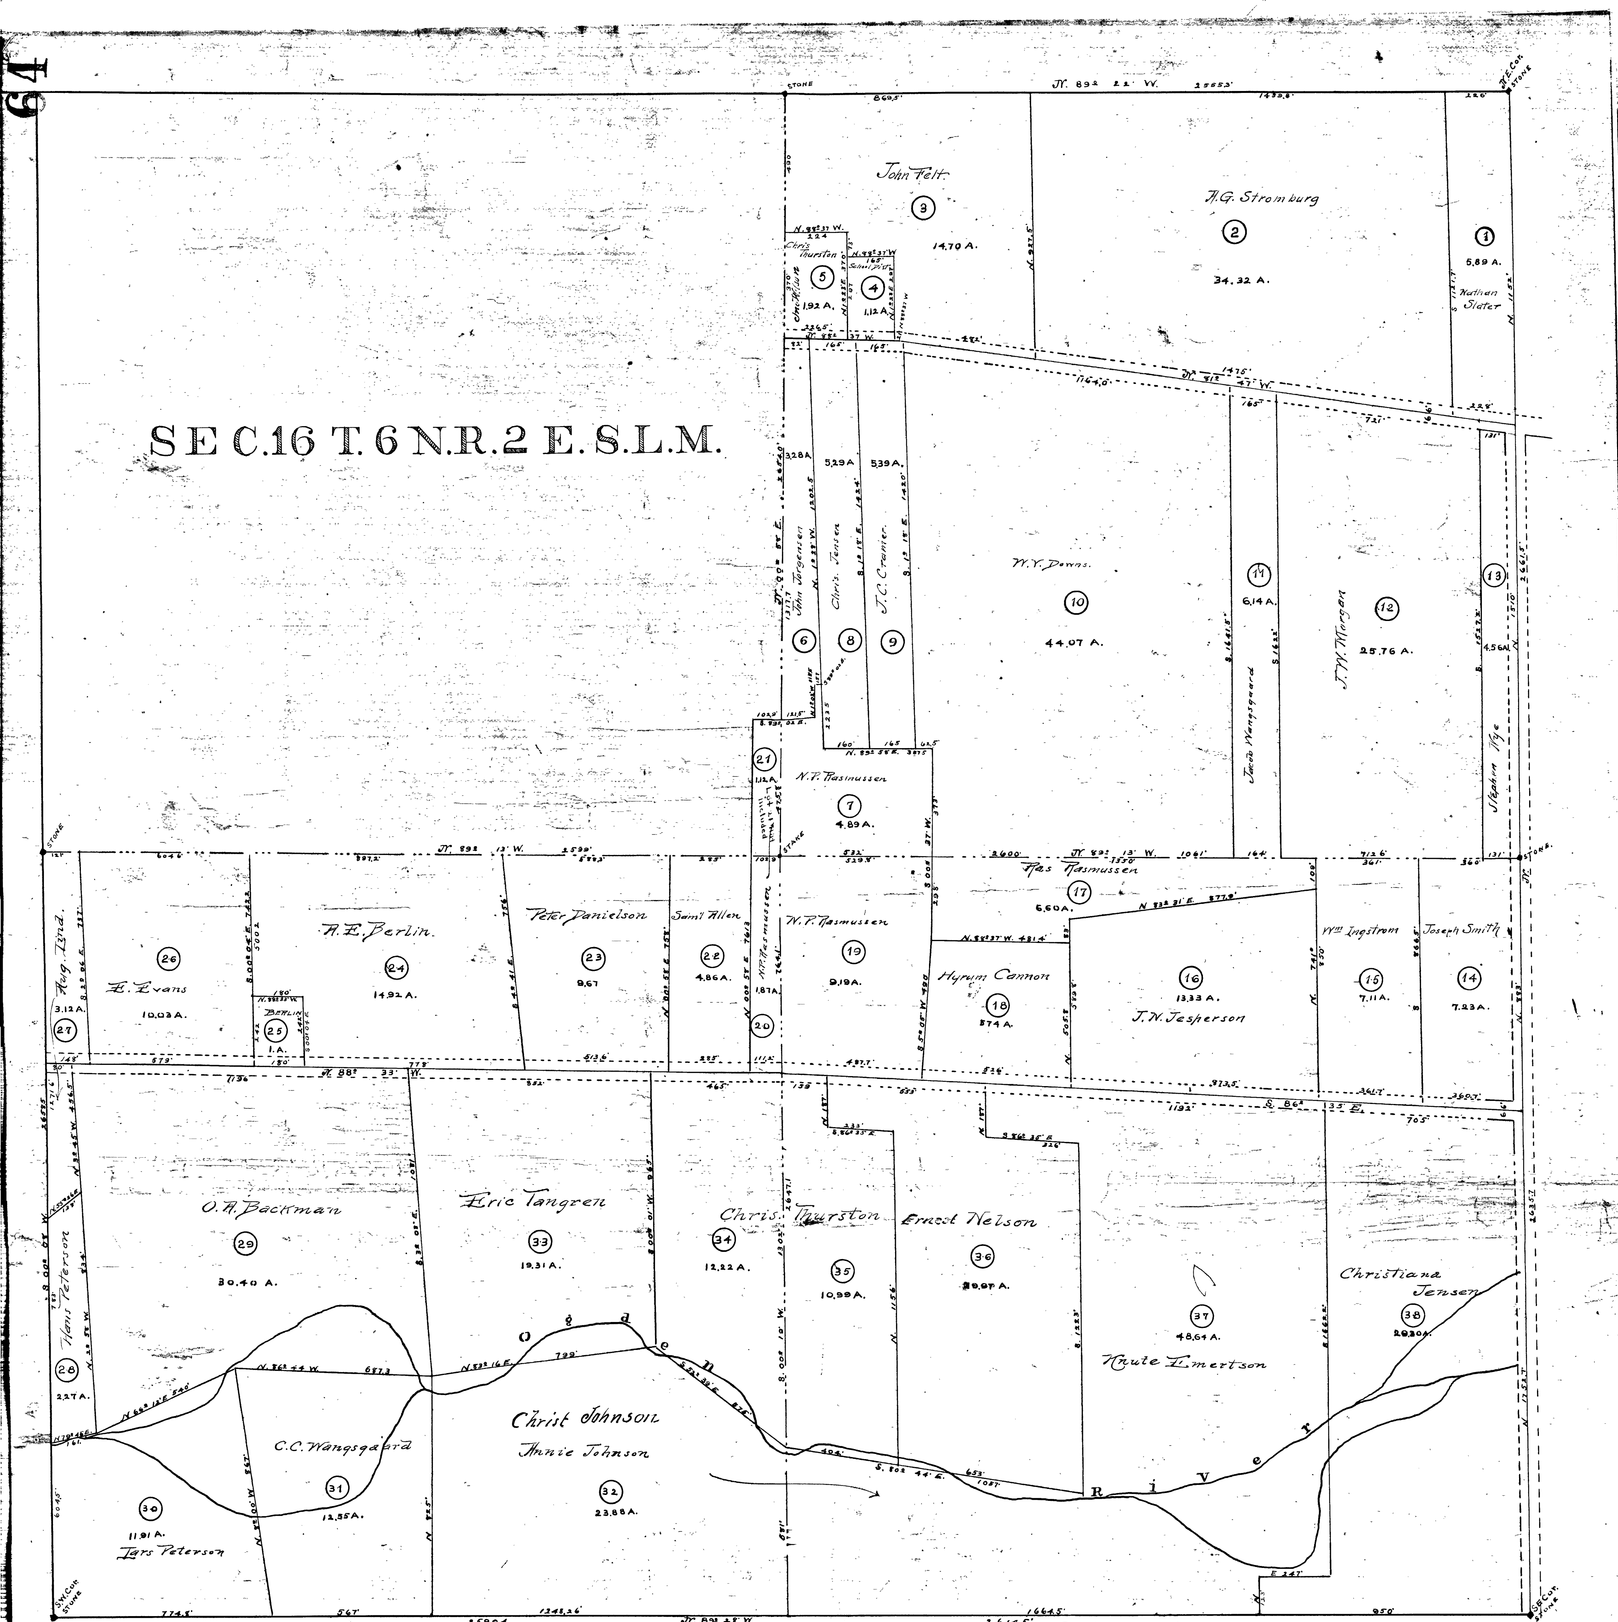

STATE OF UTAH } SS.
COUNTY OF WEBER }

I hereby certify that this plat correctly represents an accurate Survey, made by me, of Sec. No 16 Township No 6 North Range No 2 East S.L.M. for the parties interested therein.

--W.J. Groves-- Surveyor.

STATE OF IDAHO } SS.
COUNTY OF ONEIDA }

On this 30th day of Nov. A.D. 1899 personally appeared before me W.J. Groves who duly acknowledged to me that he signed the same.

Notarial Seal

Walter H. Ellis Notary Public

STATE OF UTAH } SS.
COUNTY OF WEBER }

I, J. Henderskot County Recorder of Weber Co. Utah, hereby certify that this is a true and correct copy of a plat filed in this office.

Ogden Utah Dec 16 1899

J. Henderskot County Recorder.

64

Approved.

Salt Lake City Nov. 8th, 1899.

Wm Glenn Secy State Board of Land Commissioners.

Approved Ogden City Utah Dec. 19th 1899.
Board of County Comrs. Weber Co Utah
Wm G. Smith Chm pro tem

Filed Dec 18. 1899
J. Henderskot
Co Recdr