DRAWING NUMBER 001154

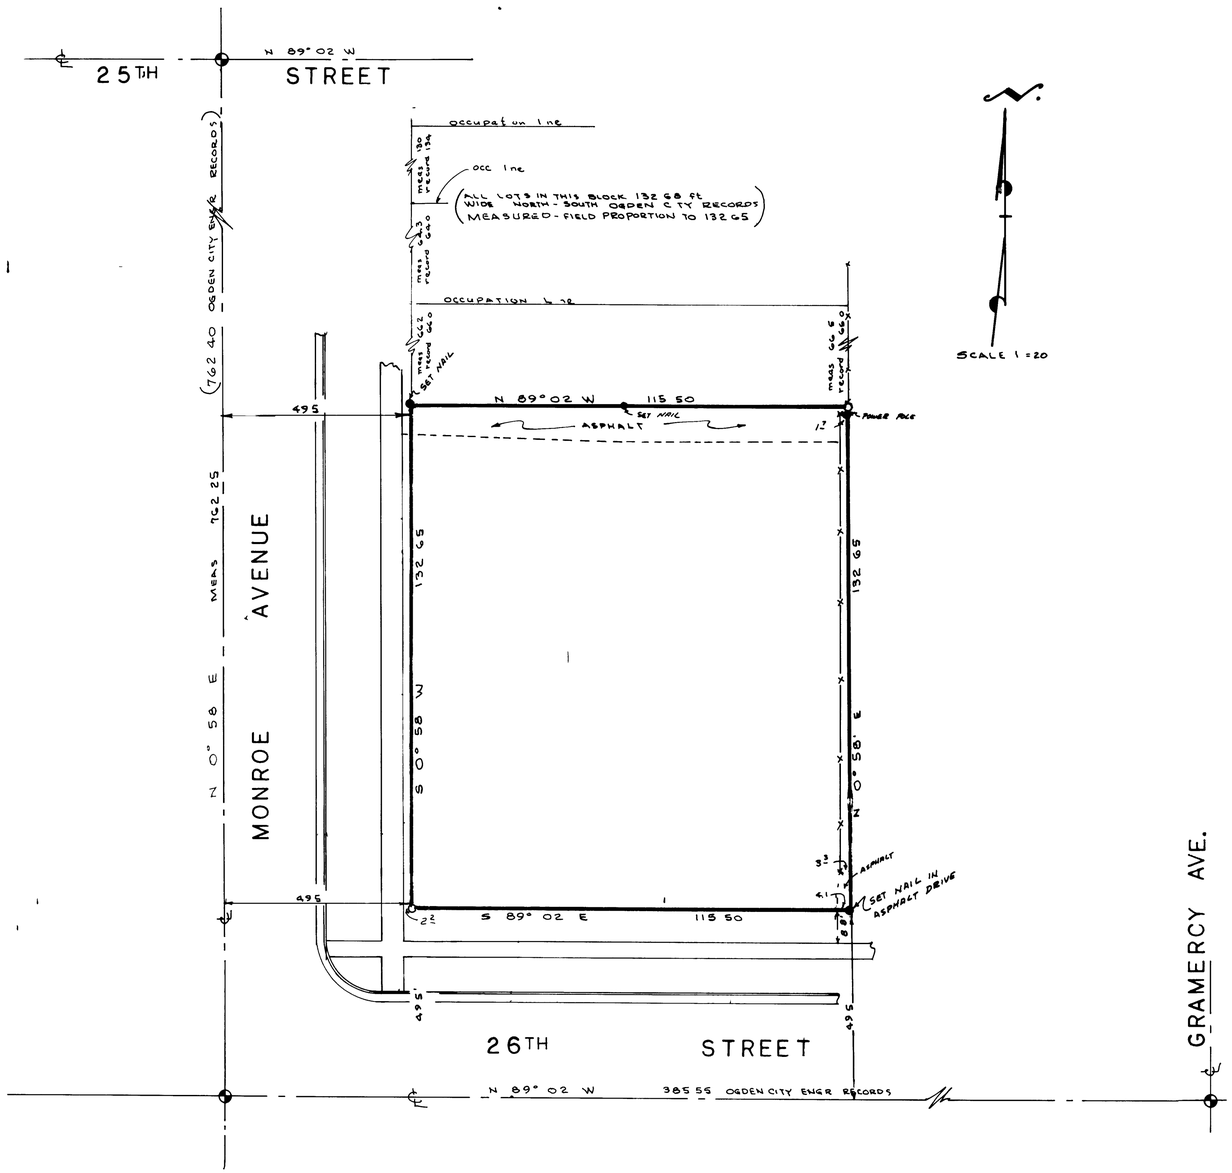


## SURVEYORS CERTIFICATE

I, Larry M Buttars, a registered Land Surveyor as prescribed by the laws of the State of Utah, and holding licence No 2596 do hereby certify that I made a survey of the below described property and the Plat hereon is a true and correct representation of said survey

Date 12-16-94 Sign

## DESCRIPTION

Part of Lot 2 Block 5 Plat B Ogden City Survey Beginning at the Southwest corner of said Lot 2 and running thence S 89°02 E 115 50 ft thence N 0°58 E 132 65 ft (deed North 132 ft) to the North line of said lot 2, thence N 89°02 W 115 50 ft thence S 0°58 W 132 65 ft to the Point of beginning

Contains 15,329.5 SQ ft

## NARRATIVE

The purpose of this survey was to set property corners to construct a building and to determine if any encroachments existed

Ogden City Monumentation and bearings were used for this survey

## LEGEND

- o Set 5/8" x 24" re bar with plastic cap stamped L Buttars R L S 2596
- • Set P K nail with ribbon

BUTTARS SURVEYING
1815 26TH STREET OGDEN, UT 84401
PHONE 392-5291

CLIENT RAY REHINI

SURVEY LOCATION
NW 1/4 SEC 33, T 6N R 1W SLB &M
PART OF LOT 2 BLK 5, PLAT B OGDEN CITY SURVEY

SURVEY DATE 12-16-94

12 28 94 meas occup lines

001154