DRAWING NUMBER 001218
PLAN HOLD CORPORATION • IRVINE, CALIFORNIA
REORDER BY NUMBER 075AR
DRAWING NUMBER 001218
PLAN HOLD CORPORATION • IRVINE, CALIFORNIA
REORDER BY NUMBER 075AR
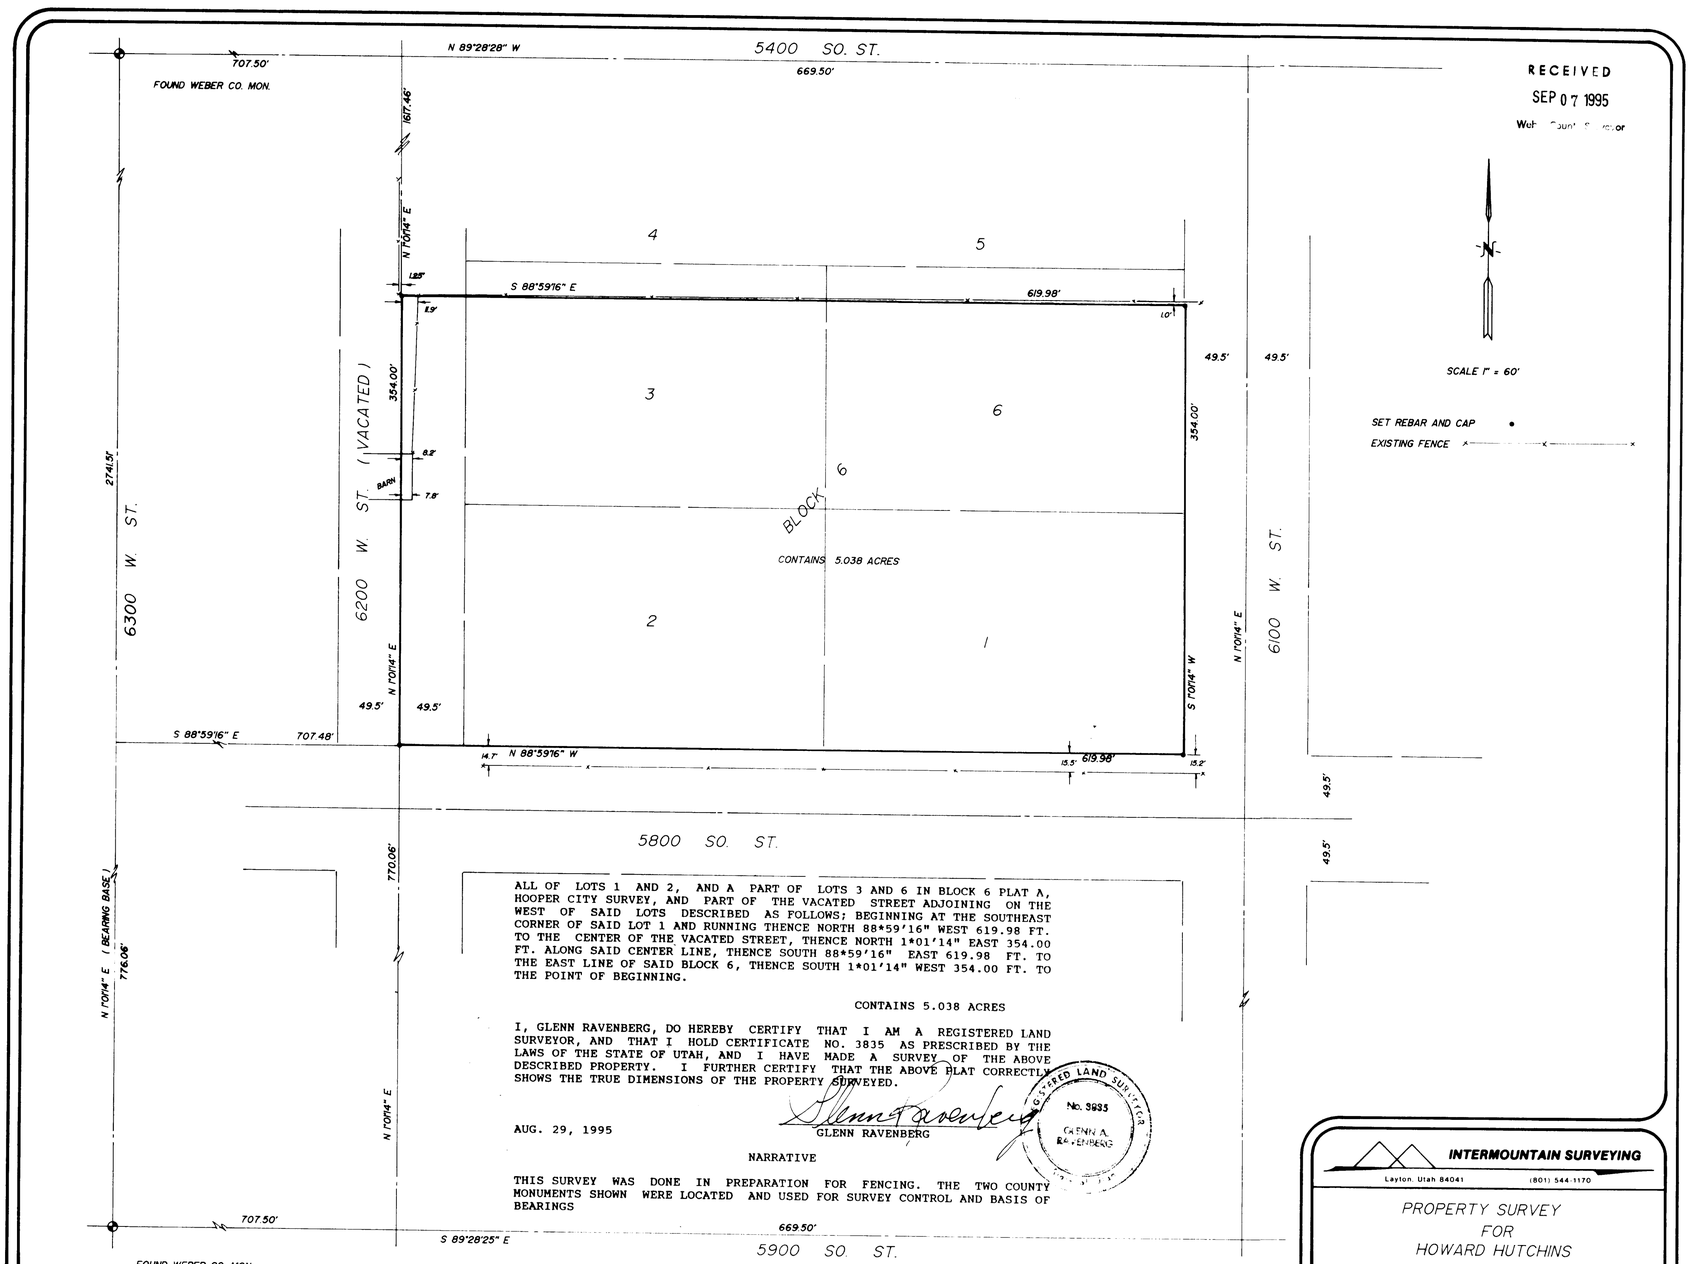

RECEIVED
SEP 07 1995
Weber County Surveyor

SCALE 1" = 60'

SET REBAR AND CAP •
EXISTING FENCE x——x——x

ALL OF LOTS 1 AND 2, AND A PART OF LOTS 3 AND 6 IN BLOCK 6 PLAT A, HOOPER CITY SURVEY, AND PART OF THE VACATED STREET ADJOINING ON THE WEST OF SAID LOTS DESCRIBED AS FOLLOWS; BEGINNING AT THE SOUTHEAST CORNER OF SAID LOT 1 AND RUNNING THENCE NORTH 88°59'16" WEST 619.98 FT. TO THE CENTER OF THE VACATED STREET, THENCE NORTH 1°01'14" EAST 354.00 FT. ALONG SAID CENTER LINE, THENCE SOUTH 88°59'16" EAST 619.98 FT. TO THE EAST LINE OF SAID BLOCK 6, THENCE SOUTH 1°01'14" WEST 354.00 FT. TO THE POINT OF BEGINNING.

CONTAINS 5.038 ACRES

I, GLENN RAVENBERG, DO HEREBY CERTIFY THAT I AM A REGISTERED LAND SURVEYOR, AND THAT I HOLD CERTIFICATE NO. 3835 AS PRESCRIBED BY THE LAWS OF THE STATE OF UTAH, AND I HAVE MADE A SURVEY OF THE ABOVE DESCRIBED PROPERTY. I FURTHER CERTIFY THAT THE ABOVE PLAT CORRECTLY SHOWS THE TRUE DIMENSIONS OF THE PROPERTY SURVEYED.

REGISTERED LAND SURVEYOR No. 3835 GLENN A. RAVENBERG

AUG. 29, 1995

GLENN RAVENBERG

NARRATIVE

THIS SURVEY WAS DONE IN PREPARATION FOR FENCING. THE TWO COUNTY MONUMENTS SHOWN WERE LOCATED AND USED FOR SURVEY CONTROL AND BASIS OF BEARINGS

INTERMOUNTAIN SURVEYING
Layton, Utah 84041 (801) 544-1170

PROPERTY SURVEY FOR HOWARD HUTCHINS

A PART OF BLOCK 6, PLAT A, HOOPER CITY SURVEY, WEBER CO. UT.

AUG. 29, 1995	1" = 60"	PS- 95- 36

Certified Supply 1533

001218