Scale : 1" = 30'

NARRATIVE

This Survey was requested by the Utah Weber P.M. Group for the purpose of re-establising the West Boundary of an existing church site. A Brass cap Monument was found at the West 1/4 corner of Section 23, T5N, R1W, along with a 1/2" rebar at the Northwest corner of Lot 1 of Uintah-Highlands Subdivision No. 1. A line bearing North 0%5d04'30" West (Subdivision Basis of bearings) between these two points was used as the Basis of Bearings. Only the West two corners were set as depicted on this drawing. This parcel had to be surveyed Twice before by Great Basin Engineering, First time in 1977 with original stake out of subdivision, the Second time in 1978 for the L.D.S. church (Great Basin work order # PS-97-326)

BOUNDARY DESCRIPTION

All of Lot 28, Uintah-Highlands Subdivision No. 1, Weber County, Utah; according to the official plat thereof.

SURVEYOR'S CERTIFICATE

I, Gary L. Newman, do hereby certify that I am a Registered Land Surveyor, and that I hold Certificate No. 4778, as prescribed by the Laws of the State of Utah, and I have made a survey of the above described property. I further certify that the above plat correctly shows the true dimensions of the property surveyed.

Date 12-10-97

Gary L. Newman

REGISTERED LAND SURVEYOR No. 4778 GARY L. NEWMAN State of Utah

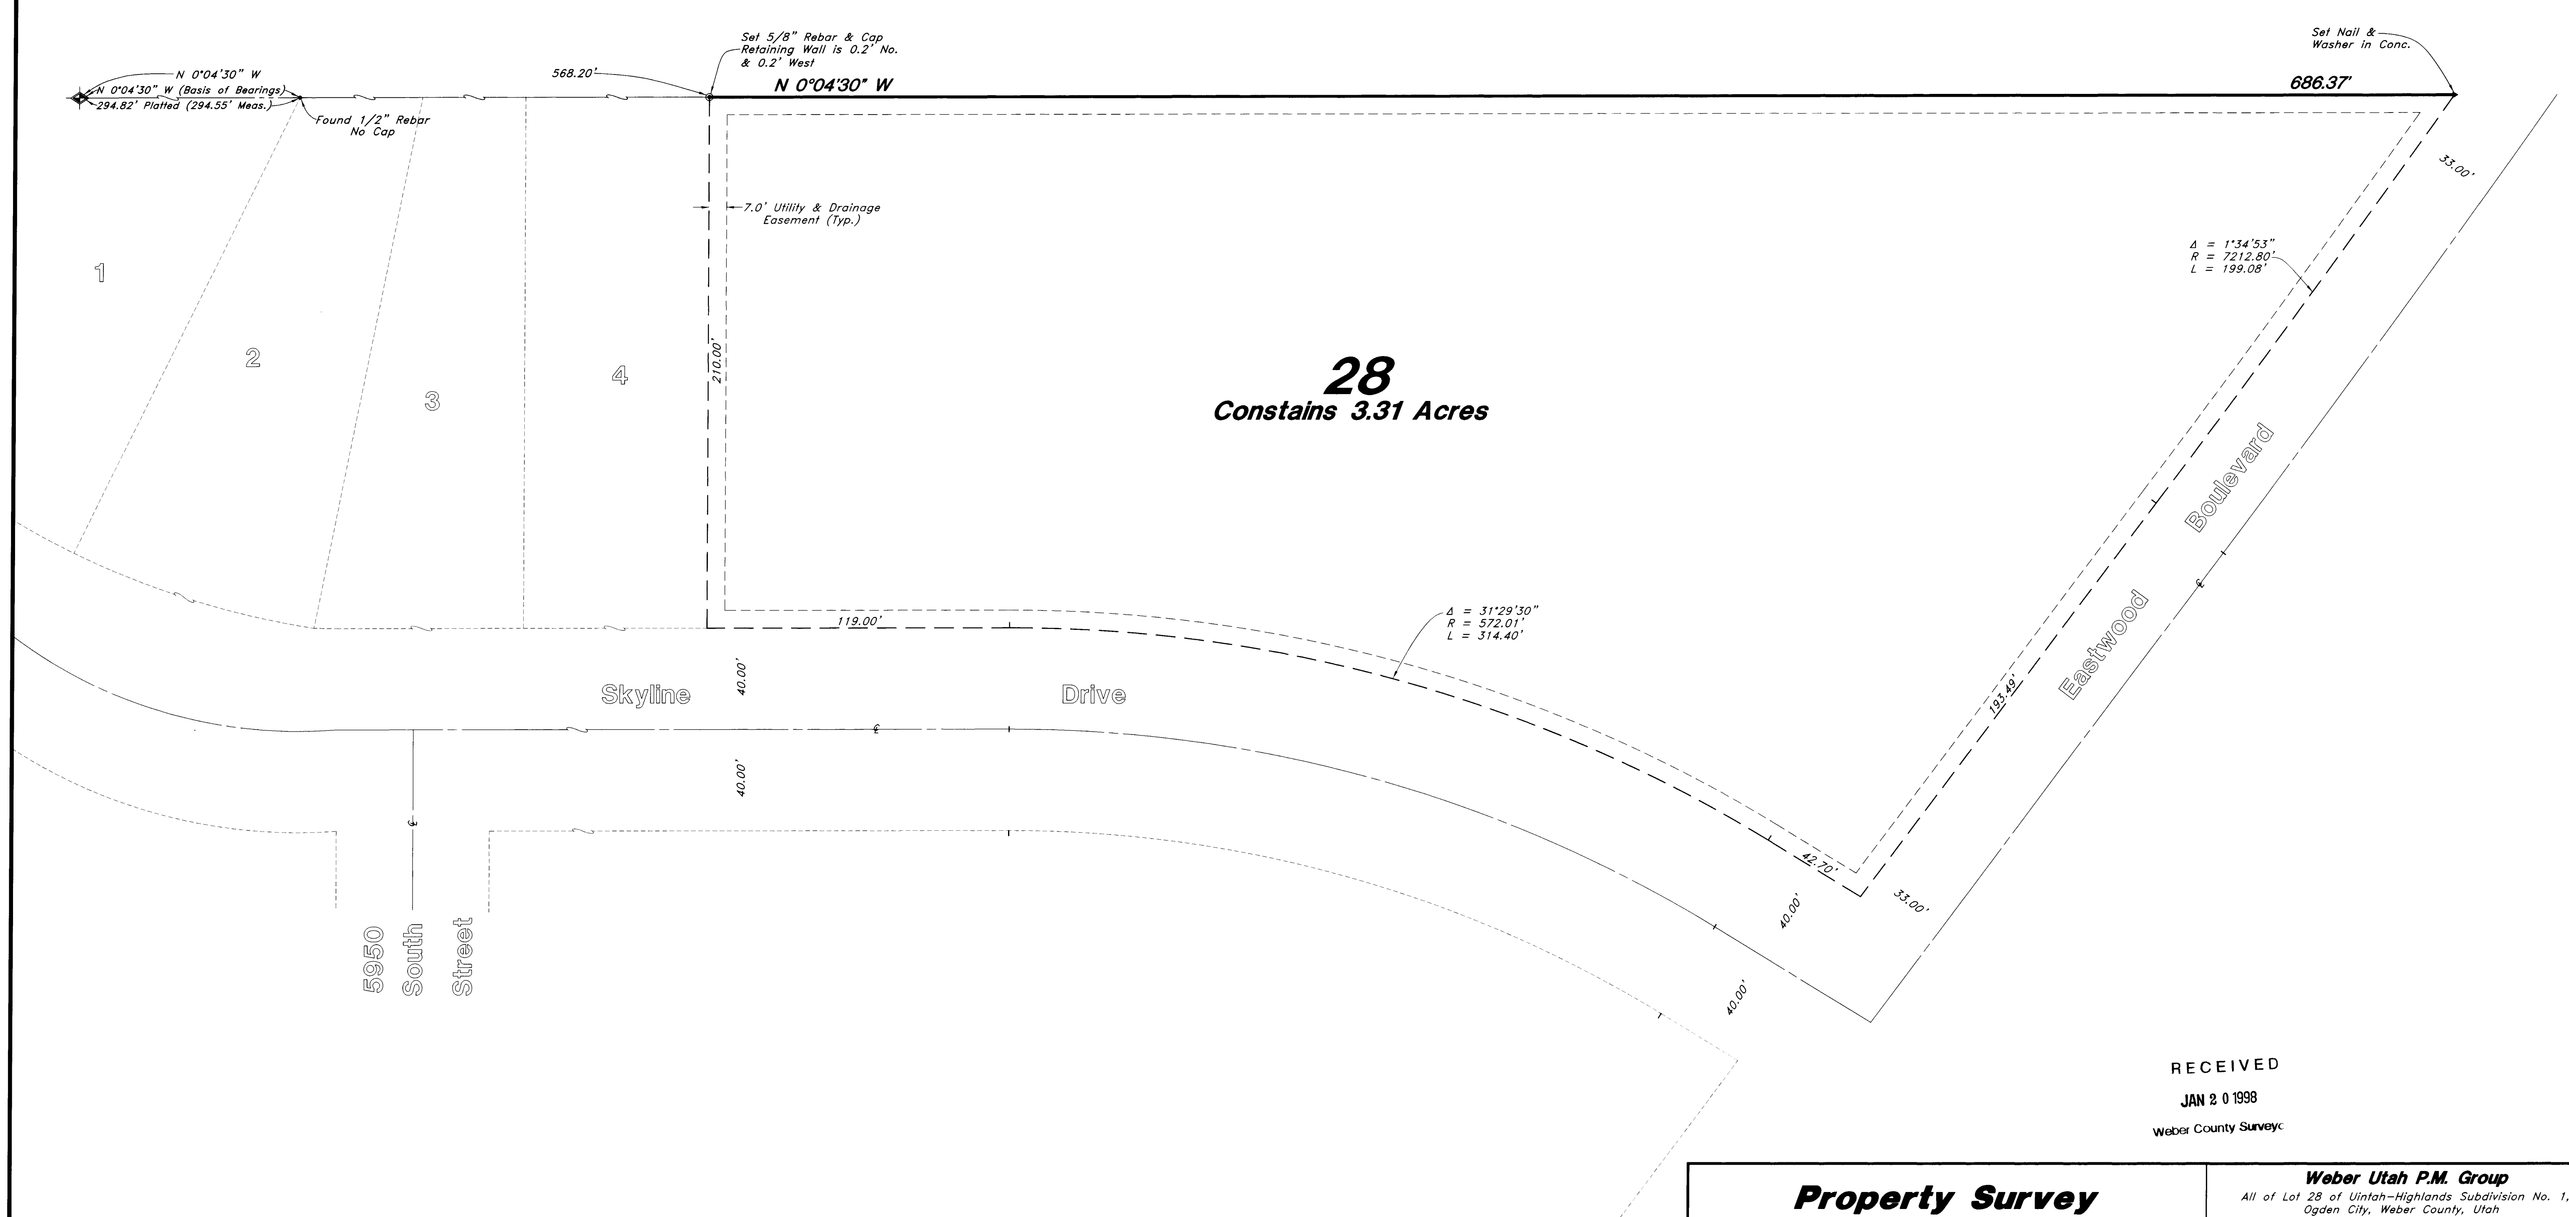

RECEIVED
JAN 20 1998
Weber County Surveyor

Property Survey		**Weber Utah P.M. Group** All of Lot 28 of Uintah-Highlands Subdivision No. 1, Ogden City, Weber County, Utah A Part of the NE 1/4 of Sec. 23, T5N R1W, SLB&M, U.S. Survey	
GREAT BASIN ENGINEERING, INC. CONSULTING ENGINEERS and SURVEYORS 3544 Lincoln Avenue, Ogden, Utah, 84401 P.O. Box 9307, Ogden, Utah, 84409 Ogden (801)394-4515 Slat Lake City (801)521-0222 Fax (801)392-7544	SCALE : 1" = 30' DRAWN : AH 97-29	DATE : 26 Nov, 1997 REVISIONS :	DRWG. NO. PS-97-29

001855
001855
001855
001855
001855