DRAWING NUMBER 002152
PLAN HOLD CORPORATION • IRVINE, CALIFORNIA
RECORDED BY NUMBER 07549

Gray Stone

A part of the West 1/2 of Section 14, T5N, R1W, SLB & M., U.S. Survey
Ogden City, Weber County, Utah
September 1996

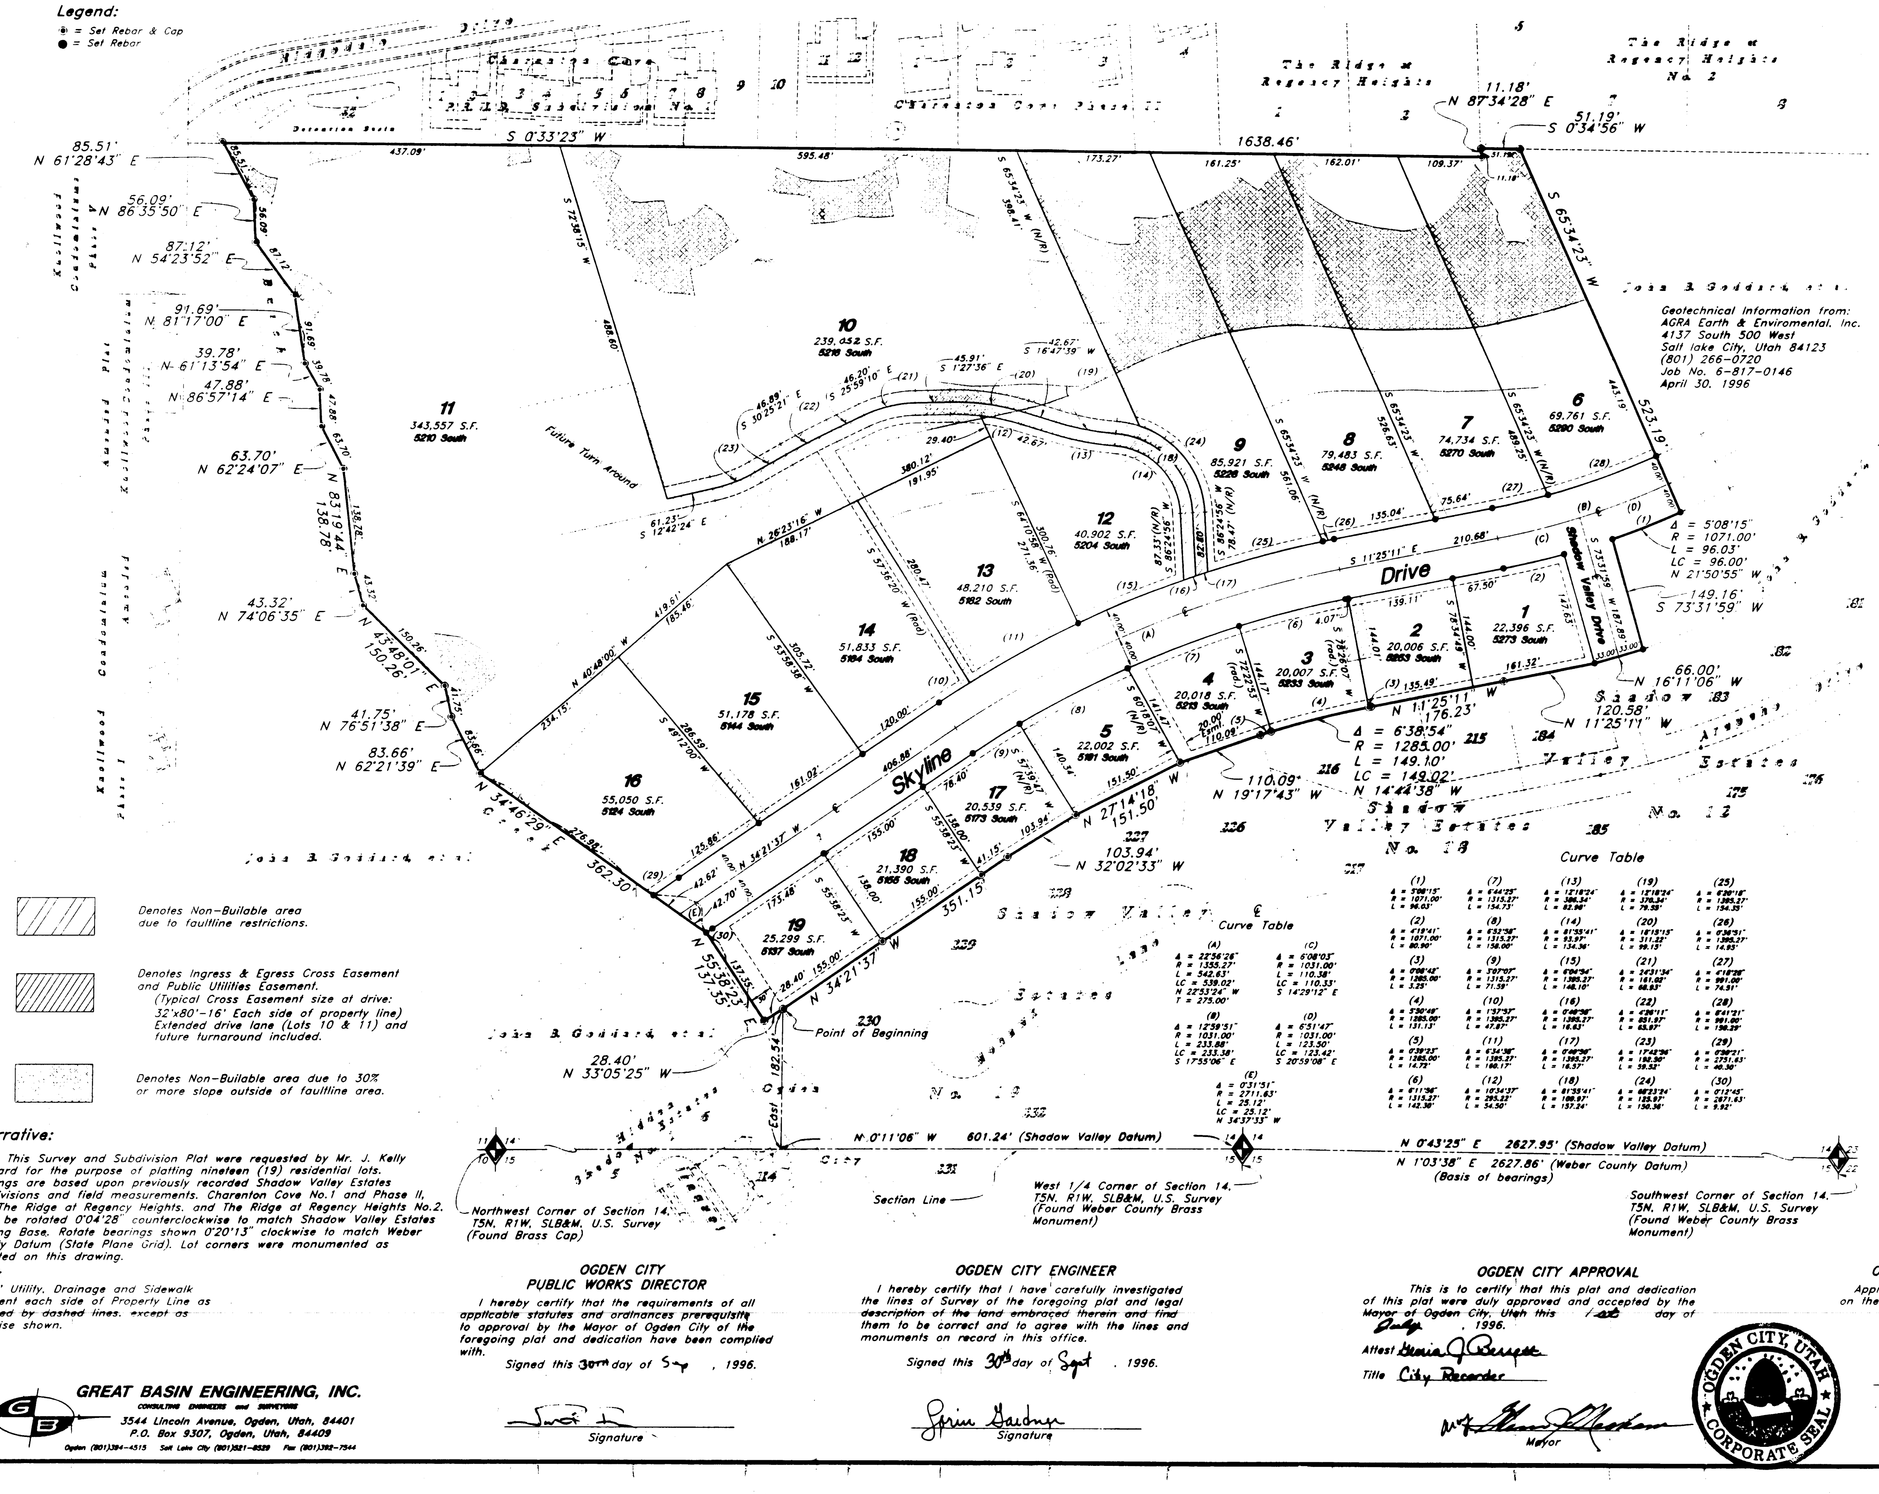
Scale : 1" = 100'
Legend:
= Set Rebar & Cap
= Set Rebar
Chateaux Cove
Chateaux Cove Phase II
The Ridge at Regency Heights
The Ridge at Regency Heights No. 2
Shadow Valley Drive
Shadow Valley Drive
Shadow Valley Estates
Shadow Valley Estates No. 12
Shadow Valley Estates
Shadow Valley Estates
Knollwood Subdivision Plat A
Knollwood Subdivision Plat A
Knollwood Subdivision Plat A
Knollwood Subdivision Plat I
Jose B. Goddard et ux
Jose B. Goddard et ux
Jose B. Goddard et ux