Reeve & Associates, Inc. - Solutions You Can Build On

003787

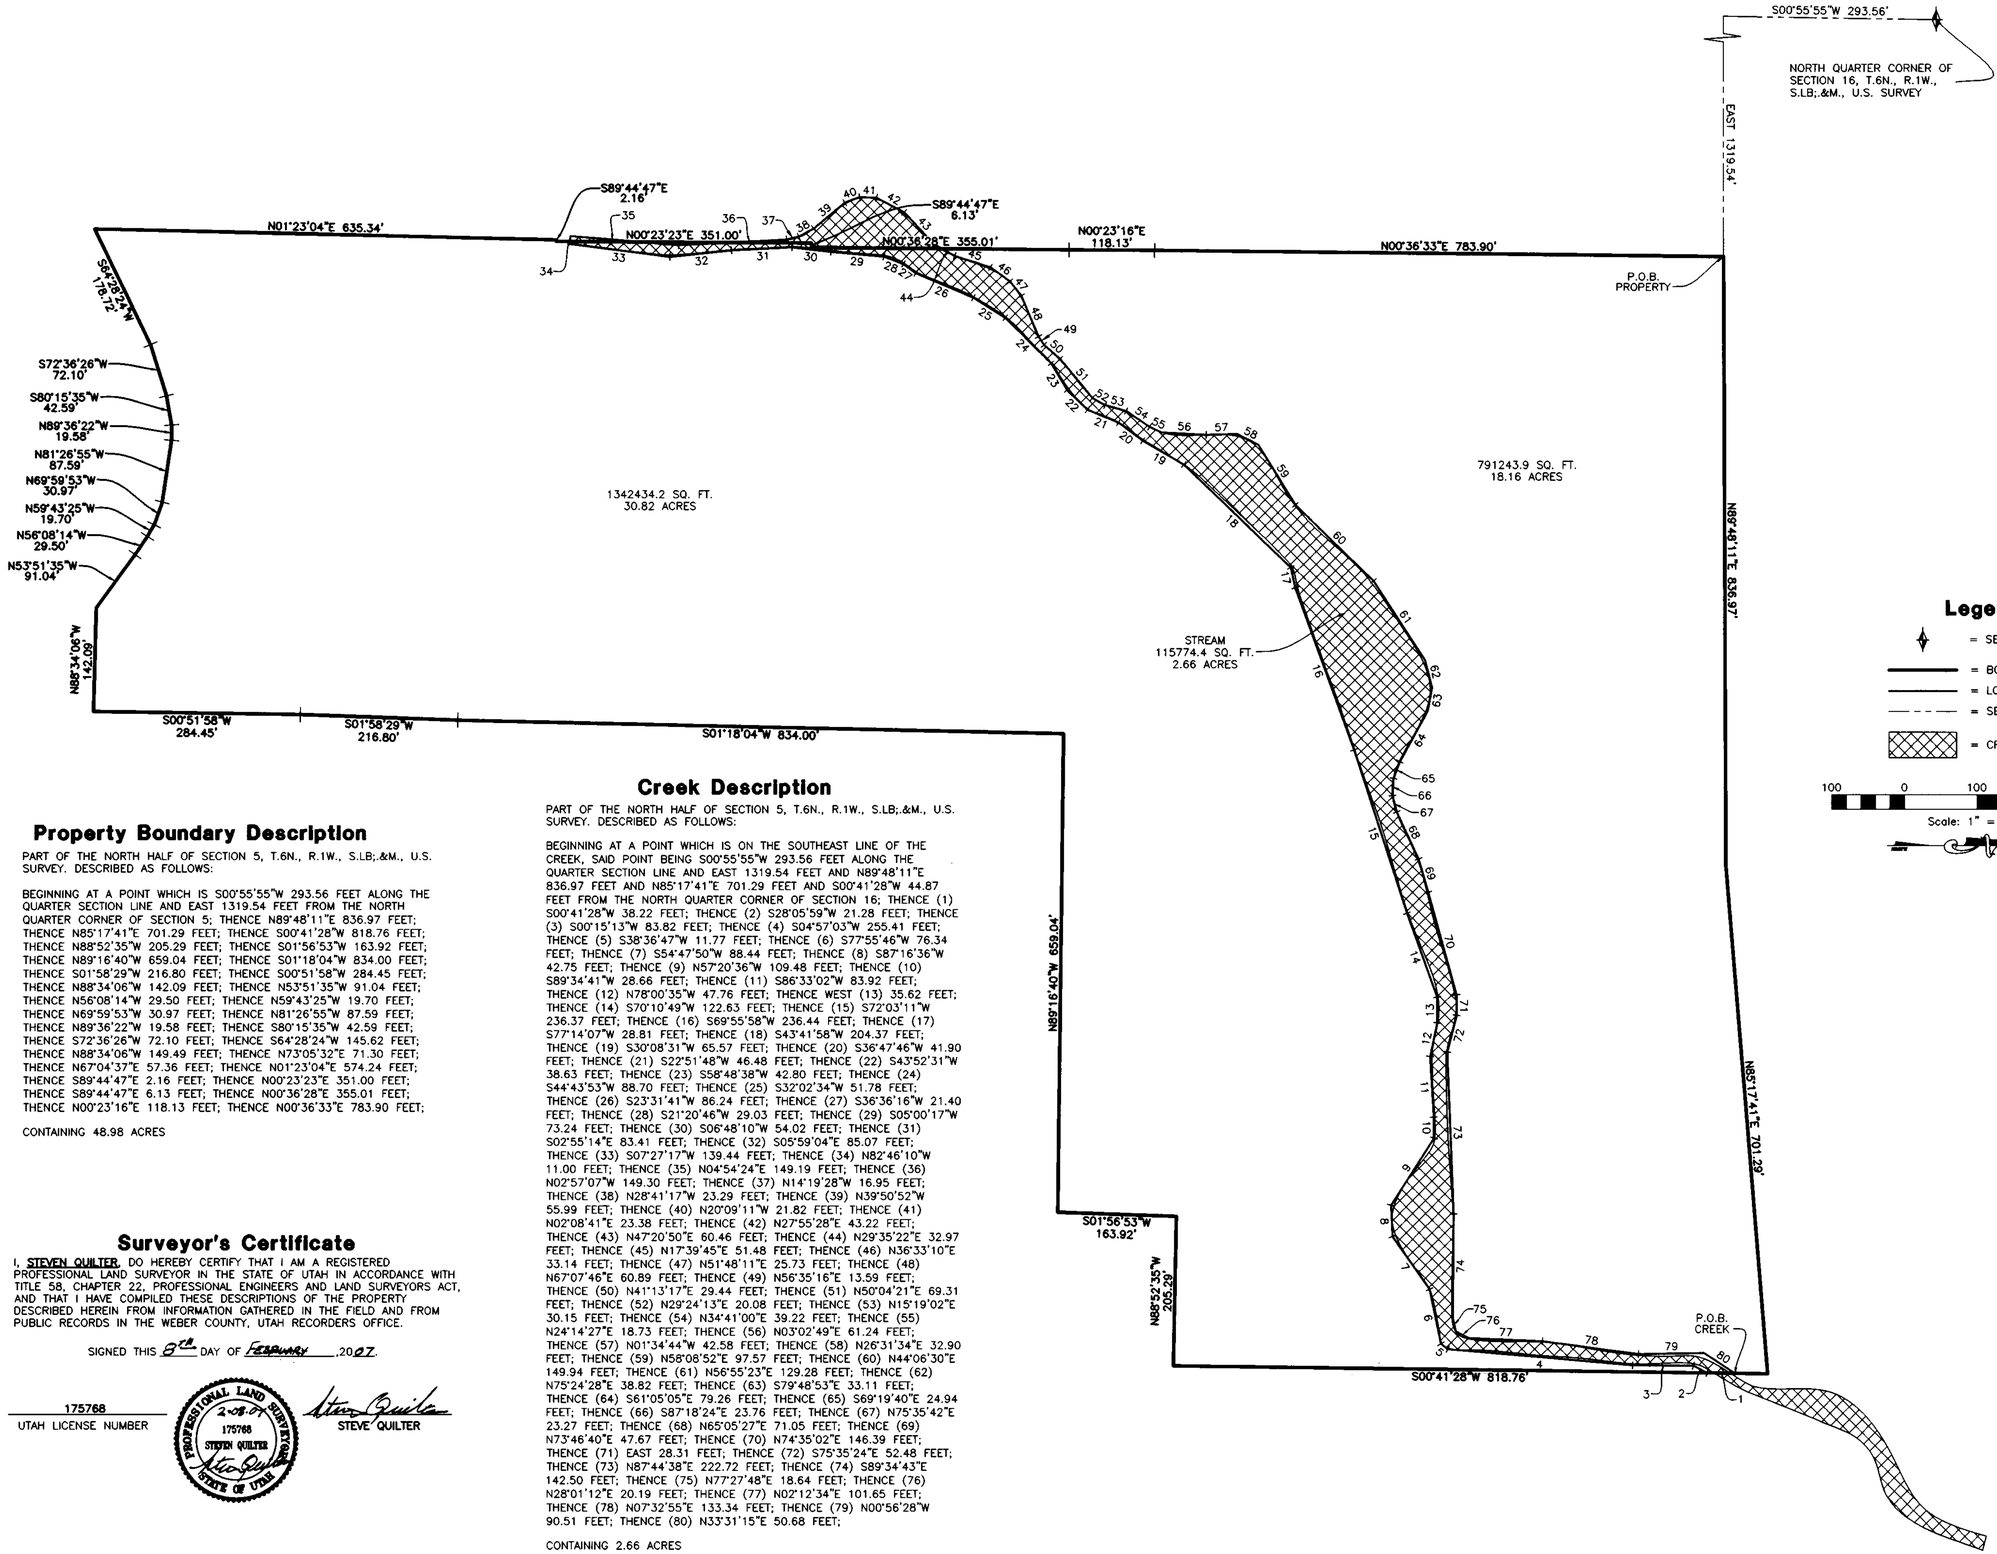

Property Boundary Description

PART OF THE NORTH HALF OF SECTION 5, T.6N., R.1W., S.LB;.&M., U.S. SURVEY. DESCRIBED AS FOLLOWS:

BEGINNING AT A POINT WHICH IS S00°55'55"W 293.56 FEET ALONG THE QUARTER SECTION LINE AND EAST 1319.54 FEET FROM THE NORTH QUARTER CORNER OF SECTION 5; THENCE N89°48'11"E 836.97 FEET; THENCE N85°17'41"E 701.29 FEET; THENCE S00°41'28"W 818.76 FEET; THENCE N88°52'35"W 205.29 FEET; THENCE S01°56'53"W 163.92 FEET; THENCE N89°16'40"W 659.04 FEET; THENCE S01°18'04"W 834.00 FEET; THENCE S00°51'58"W 284.45 FEET; THENCE N88°34'06"W 142.09 FEET; THENCE N53°51'35"W 91.04 FEET; THENCE N56°08'14"W 29.50 FEET; THENCE N59°43'25"W 19.70 FEET; THENCE N69°59'53"W 30.97 FEET; THENCE N81°26'55"W 87.59 FEET; THENCE N89°36'22"W 19.58 FEET; THENCE S80°15'35"W 42.59 FEET; THENCE S72°36'26"W 72.10 FEET; THENCE S64°28'24"W 145.62 FEET; THENCE N88°34'06"W 149.49 FEET; THENCE N73°05'32"E 71.30 FEET; THENCE N67°04'37"E 57.36 FEET; THENCE N01°23'04"E 574.24 FEET; THENCE S89°44'47"E 2.16 FEET; THENCE N00°23'23"E 351.00 FEET; THENCE S89°44'47"E 6.13 FEET; THENCE N00°36'28"E 355.01 FEET; THENCE N00°23'16"E 118.13 FEET; THENCE N00°36'33"E 783.90 FEET;

CONTAINING 48.98 ACRES

Surveyor's Certificate

I, STEVEN QUILTER, DO HEREBY CERTIFY THAT I AM A REGISTERED PROFESSIONAL LAND SURVEYOR IN THE STATE OF UTAH IN ACCORDANCE WITH TITLE 58, CHAPTER 22, PROFESSIONAL ENGINEERS AND LAND SURVEYORS ACT, AND THAT I HAVE COMPILED THESE DESCRIPTIONS OF THE PROPERTY DESCRIBED HEREIN FROM INFORMATION GATHERED IN THE FIELD AND FROM PUBLIC RECORDS IN THE WEBER COUNTY, UTAH RECORDERS OFFICE.

SIGNED THIS 8TH DAY OF FEBRUARY, 2007.

175768
UTAH LICENSE NUMBER

PROFESSIONAL LAND SURVEYOR 2-08-07 175768 STEVEN QUILTER STATE OF UTAH

STEVE QUILTER

Creek Description

PART OF THE NORTH HALF OF SECTION 5, T.6N., R.1W., S.LB;.&M., U.S. SURVEY. DESCRIBED AS FOLLOWS:

BEGINNING AT A POINT WHICH IS ON THE SOUTHEAST LINE OF THE CREEK, SAID POINT BEING S00°55'55"W 293.56 FEET ALONG THE QUARTER SECTION LINE AND EAST 1319.54 FEET AND N89°48'11"E 836.97 FEET AND N85°17'41"E 701.29 FEET AND S00°41'28"W 44.87 FEET FROM THE NORTH QUARTER CORNER OF SECTION 16; THENCE (1) S00°41'28"W 38.22 FEET; THENCE (2) S28°05'59"W 21.28 FEET; THENCE (3) S00°15'13"W 83.82 FEET; THENCE (4) S04°57'03"W 255.41 FEET; THENCE (5) S38°36'47"W 11.77 FEET; THENCE (6) S77°55'46"W 76.34 FEET; THENCE (7) S54°47'50"W 88.44 FEET; THENCE (8) S87°16'36"W 42.75 FEET; THENCE (9) N57°20'36"W 109.48 FEET; THENCE (10) S89°34'41"W 28.66 FEET; THENCE (11) S86°33'02"W 83.92 FEET; THENCE (12) N78°00'35"W 47.76 FEET; THENCE WEST (13) 35.62 FEET; THENCE (14) S70°10'49"W 122.63 FEET; THENCE (15) S72°03'11"W 236.37 FEET; THENCE (16) S69°55'58"W 236.44 FEET; THENCE (17) S77°14'07"W 28.81 FEET; THENCE (18) S43°41'58"W 204.37 FEET; THENCE (19) S30°08'31"W 65.57 FEET; THENCE (20) S36°47'46"W 41.90 FEET; THENCE (21) S22°51'48"W 46.48 FEET; THENCE (22) S43°52'31"W 38.63 FEET; THENCE (23) S58°48'38"W 42.80 FEET; THENCE (24) S44°43'53"W 88.70 FEET; THENCE (25) S32°02'34"W 51.78 FEET; THENCE (26) S23°31'41"W 86.24 FEET; THENCE (27) S36°36'16"W 21.40 FEET; THENCE (28) S21°20'46"W 29.03 FEET; THENCE (29) S05°00'17"W 73.24 FEET; THENCE (30) S06°48'10"W 54.02 FEET; THENCE (31) S02°55'14"E 83.41 FEET; THENCE (32) S05°59'04"E 85.07 FEET; THENCE (33) S07°27'17"W 139.44 FEET; THENCE (34) N82°46'10"W 11.00 FEET; THENCE (35) N04°54'24"E 149.19 FEET; THENCE (36) N02°57'07"W 149.30 FEET; THENCE (37) N14°19'28"W 16.95 FEET; THENCE (38) N28°41'17"W 23.29 FEET; THENCE (39) N39°50'52"W 55.99 FEET; THENCE (40) N20°09'11"W 21.82 FEET; THENCE (41) N02°08'41"E 23.38 FEET; THENCE (42) N27°55'28"E 43.22 FEET; THENCE (43) N47°20'50"E 60.46 FEET; THENCE (44) N29°35'22"E 32.97 FEET; THENCE (45) N17°39'45"E 51.48 FEET; THENCE (46) N36°33'10"E 33.14 FEET; THENCE (47) N51°48'11"E 25.73 FEET; THENCE (48) N67°07'46"E 60.89 FEET; THENCE (49) N56°35'16"E 13.59 FEET; THENCE (50) N41°13'17"E 29.44 FEET; THENCE (51) N50°04'21"E 69.31 FEET; THENCE (52) N29°24'13"E 20.08 FEET; THENCE (53) N15°19'02"E 30.15 FEET; THENCE (54) N34°41'00"E 39.22 FEET; THENCE (55) N24°14'27"E 18.73 FEET; THENCE (56) N03°02'49"E 61.24 FEET; THENCE (57) N01°34'44"W 42.58 FEET; THENCE (58) N26°31'34"E 32.90 FEET; THENCE (59) N58°06'52"E 97.57 FEET; THENCE (60) N44°06'30"E 149.94 FEET; THENCE (61) N56°55'23"E 129.28 FEET; THENCE (62) N75°24'28"E 38.82 FEET; THENCE (63) S79°48'53"E 33.11 FEET; THENCE (64) S61°05'05"E 79.26 FEET; THENCE (65) S69°19'40"E 24.94 FEET; THENCE (66) S87°18'24"E 23.76 FEET; THENCE (67) N75°35'42"E 23.27 FEET; THENCE (68) N65°05'27"E 71.05 FEET; THENCE (69) N73°46'40"E 47.67 FEET; THENCE (70) N74°35'02"E 146.39 FEET; THENCE (71) EAST 28.31 FEET; THENCE (72) S75°35'24"E 52.48 FEET; THENCE (73) N87°44'38"E 222.72 FEET; THENCE (74) S89°34'43"E 142.50 FEET; THENCE (75) N77°27'48"E 18.64 FEET; THENCE (76) N28°01'12"E 20.19 FEET; THENCE (77) N02°12'34"E 101.65 FEET; THENCE (78) N07°32'55"E 133.34 FEET; THENCE (79) N00°56'28"W 90.51 FEET; THENCE (80) N33°31'15"E 50.68 FEET;

CONTAINING 2.66 ACRES

003787
RECEIVED
FEB 12 2007
WEBER CO SURVEYOR

Weber County Recorder
Entry No. _____ Fee Paid
_____ Filed For Record
And Recorded, _____
At _____ In Book _____
Of The Official Records, Page _____
Recorded For:

Weber County Recorder
_____ Deputy.

Reeve & Associates, Inc.
4155 S. HARRISON BLVD., SUITE 310, OGDEN, UTAH 84403
TEL: (801) 621-3100 FAX: (801) 621-2666 www.reve-assoc.com

REVISIONS
DATE | DESCRIPTION

FEMA EXHIBIT

Country Boy (Ron Hancock)

Project Info.
Surveyor: S. QUILTER
Designer: N. ANDERSON
Begin Date: 02-06-07
Name: COUNTRY BOY EXHIBIT
Scale: 1"=100'
Checked:
Number: 5381-01

Sheet 1 of 1 Sheets

Reeve & Associates, Inc. - Solutions You Can Build On